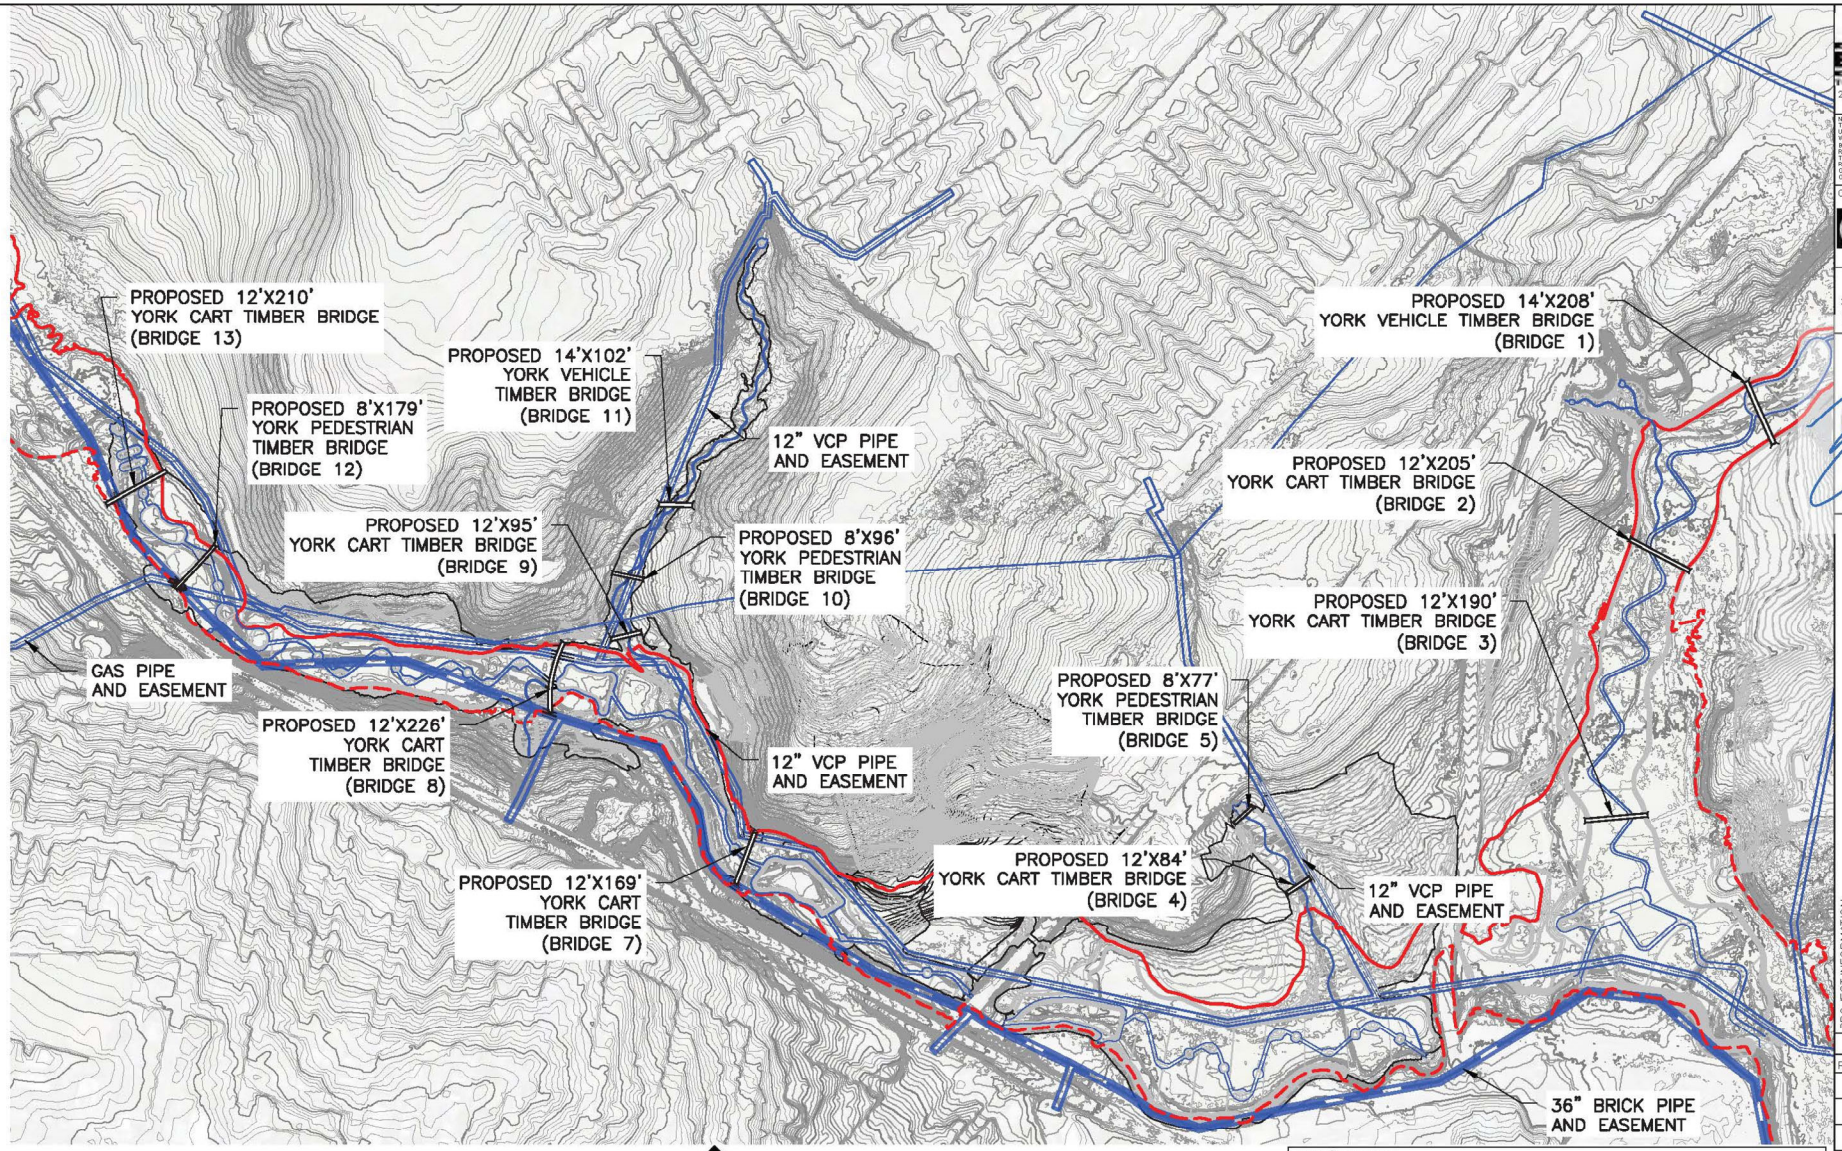

NORTH

1 PLAN- OVERALL SITE LAYOUT

SCALE: NTS

DISCLAIMER:

1. ANY UNDERGROUND EXISTING UTILITIES LOCATED WITHIN 5'-0" OF THE BRIDGE MUST BE HAND-DUG AND EXPOSED PRIOR TO YBC ARRIVAL
2. ALL WET UTILITIES BEING DIRECTIONALLY BORED ON SITE, TO COMMENCE AFTER BRIDGE CONSTRUCTION

YORK BRIDGE CONCEPTS
THE PREMIER TIMBER BRIDGE COMPANY
2423 BRUNELLO TRACE LUTZ, FL 33558
WWW.YBC.COM 800.226.4178

NOTICE:
THIS DRAWING IS THE PROPERTY OF YORK BRIDGE CONCEPTS INC. THE USE, RE-USE, OR REPRODUCTION OF THIS DRAWING FOR ANY PURPOSE WITHOUT THE PRIOR EXPRESSED WRITTEN AGREEMENT BETWEEN YORK BRIDGE CONCEPTS INC. AND THE USER, IS PROHIBITED. RIGHTS TO USE THE INFORMATION THEREIN WHICH HAS BEEN PREVIOUSLY TRANSFERRED UNTIL PAYMENT HAS BEEN RECEIVED FOR SERVICES RENDERED. ANY RIGHTS SO GRANTED ARE NON-TRANSFERABLE TO OTHER PARTIES WITHOUT THE PRIOR EXPRESSED WRITTEN CONSENT OF YORK BRIDGE CONCEPTS INC.

CLIENT/CONTRACTOR:

COBBS CREEK FOUNDATION
DON DISSINGER
SUNTOP DESIGN GROUP, LLC.
300 CHARLES ELLIS DR.
NEWTOWN SQUARE, PA 19073
215.990.2900

ZEYN UZMAN, PE
305 CHARLESTON GREENE MALVERN, PA 19355
ENGINEER OF RECORD

COMMONWEALTH OF PENNSYLVANIA REGISTERED PROFESSIONAL ZEYN B. UZMAN ENGINEER NO. 54120

12/11/24

PROJECT INFORMATION:

COBBS CREEK GOLF COURSE

TIMBER VEHICLE BRIDGE

DESIGN LOADING:
VEHICULAR= 145 (L/360)
PEDESTRIAN= 90 PSF (L/360)

PROJECT LOCATION: PHILADELPHIA, PENNSYLVANIA

PROJECT NUMBER: 221-028

SUBMISSION INDEX

REV #	DATE	BY

DRAWN BY: V. FALZONE
DATE: 12/11/2024

PAGE NAME: SITE LAYOUT

SHEET NO: 100