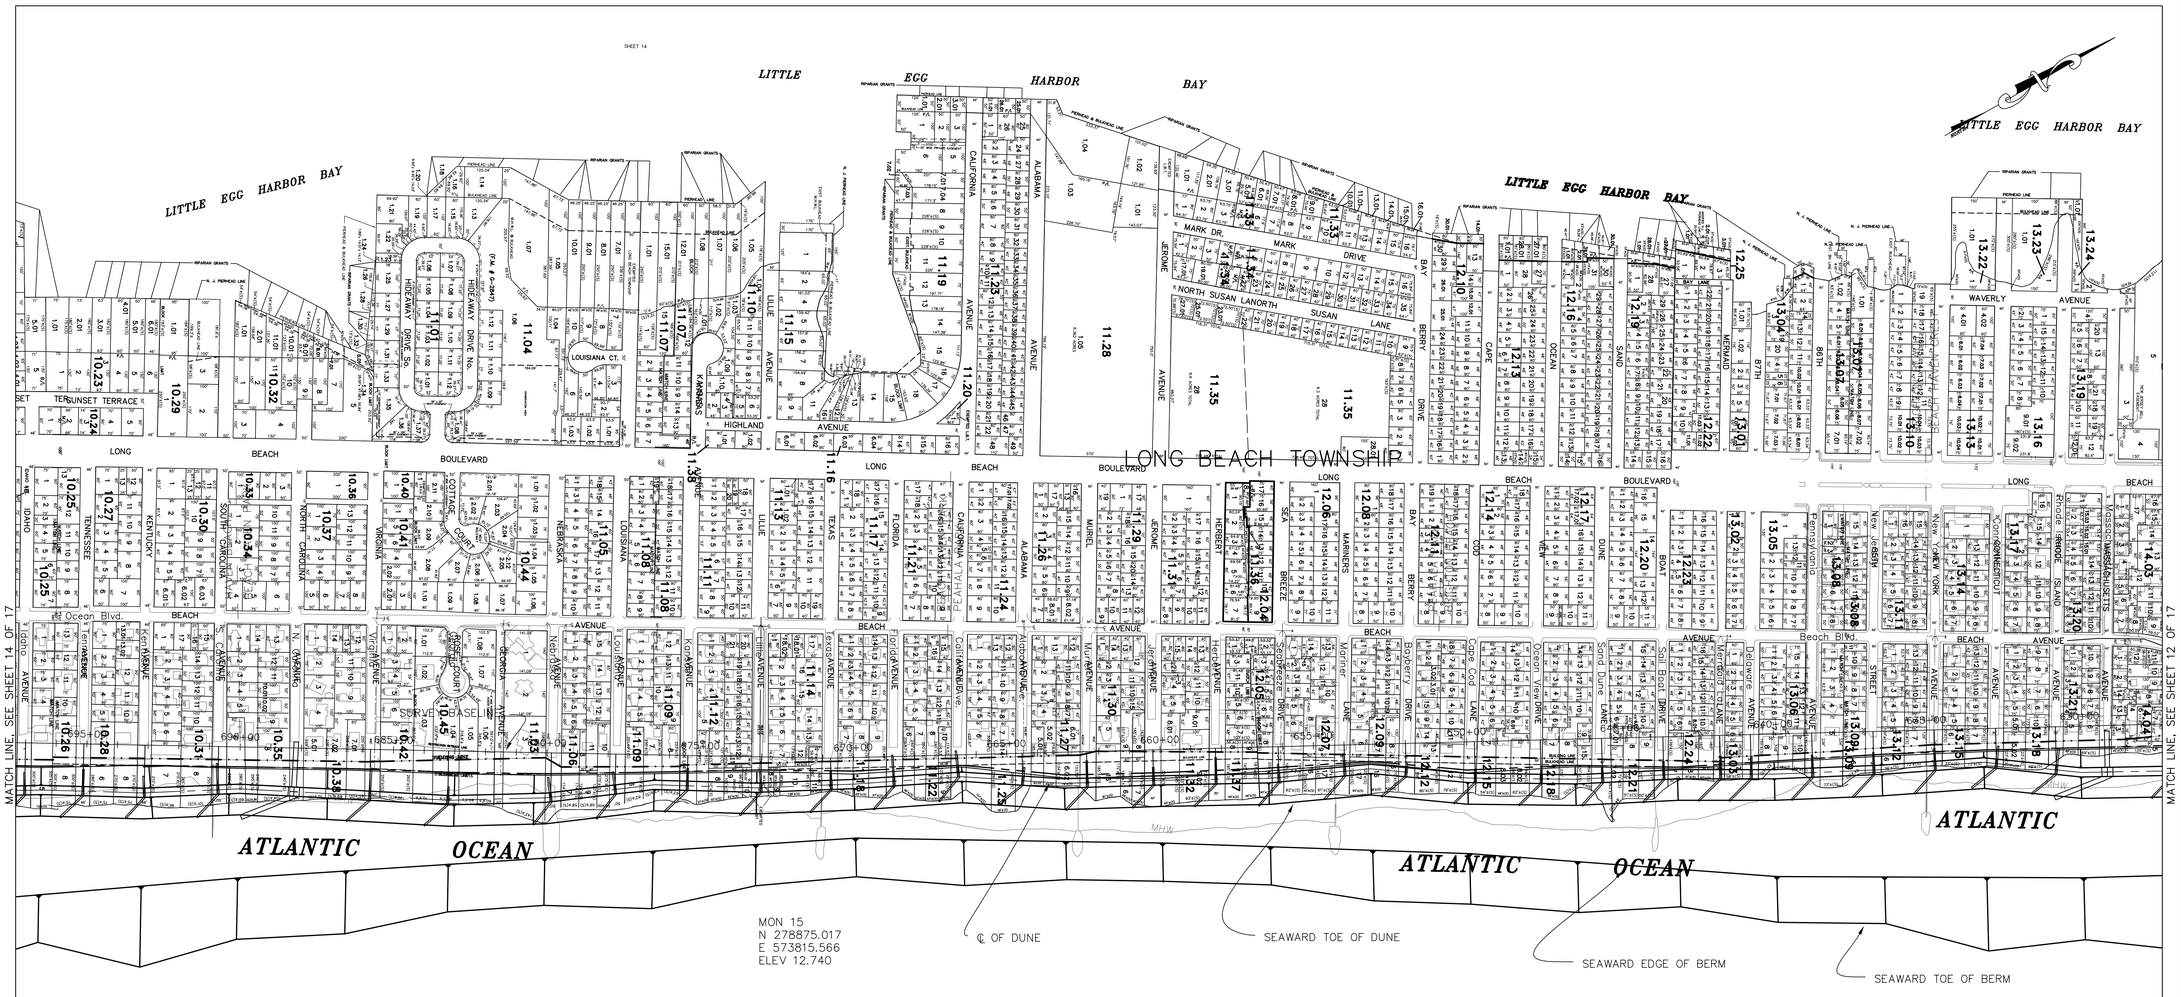

NOTE:

1. SEE SHEET 4 FOR GENERAL NOTES AND LEGEND.

GRAPHIC SCALE

200 0 100 200 400 800

(IN FEET)
1 inch = 200 ft.

US Army Corps of Engineers
Philadelphia District

Mark	Description	Date	Appr.

Mark	Description	Date	Appr.

U.S. ARMY ENGINEER DISTRICT, PHILADELPHIA
CORPS OF ENGINEERS
PHILADELPHIA, PENNSYLVANIA

FEASIBILITY STUDY PLANS

Designed by: LAM
Dwn by: LAM
Ckd by: DCL
Reviewed by: CPC
Submitted by: ATR
Chief, Arch. Branch

Date: OCT/31/2006
Rev.
IFB W912BU-06-B-0000
Drawing code:
File name: GE2000XS.DWG
Plot date:
Plot scale: 1in to 1 ft

BARNEGAT INLET TO LITTLE EGG INLET
OCEAN COUNTY, NEW JERSEY
BEACHFILL

PLAN
STATION 627+00 TO 697+50

Sheet reference number:
XXXXX
Sheet 13 of 50