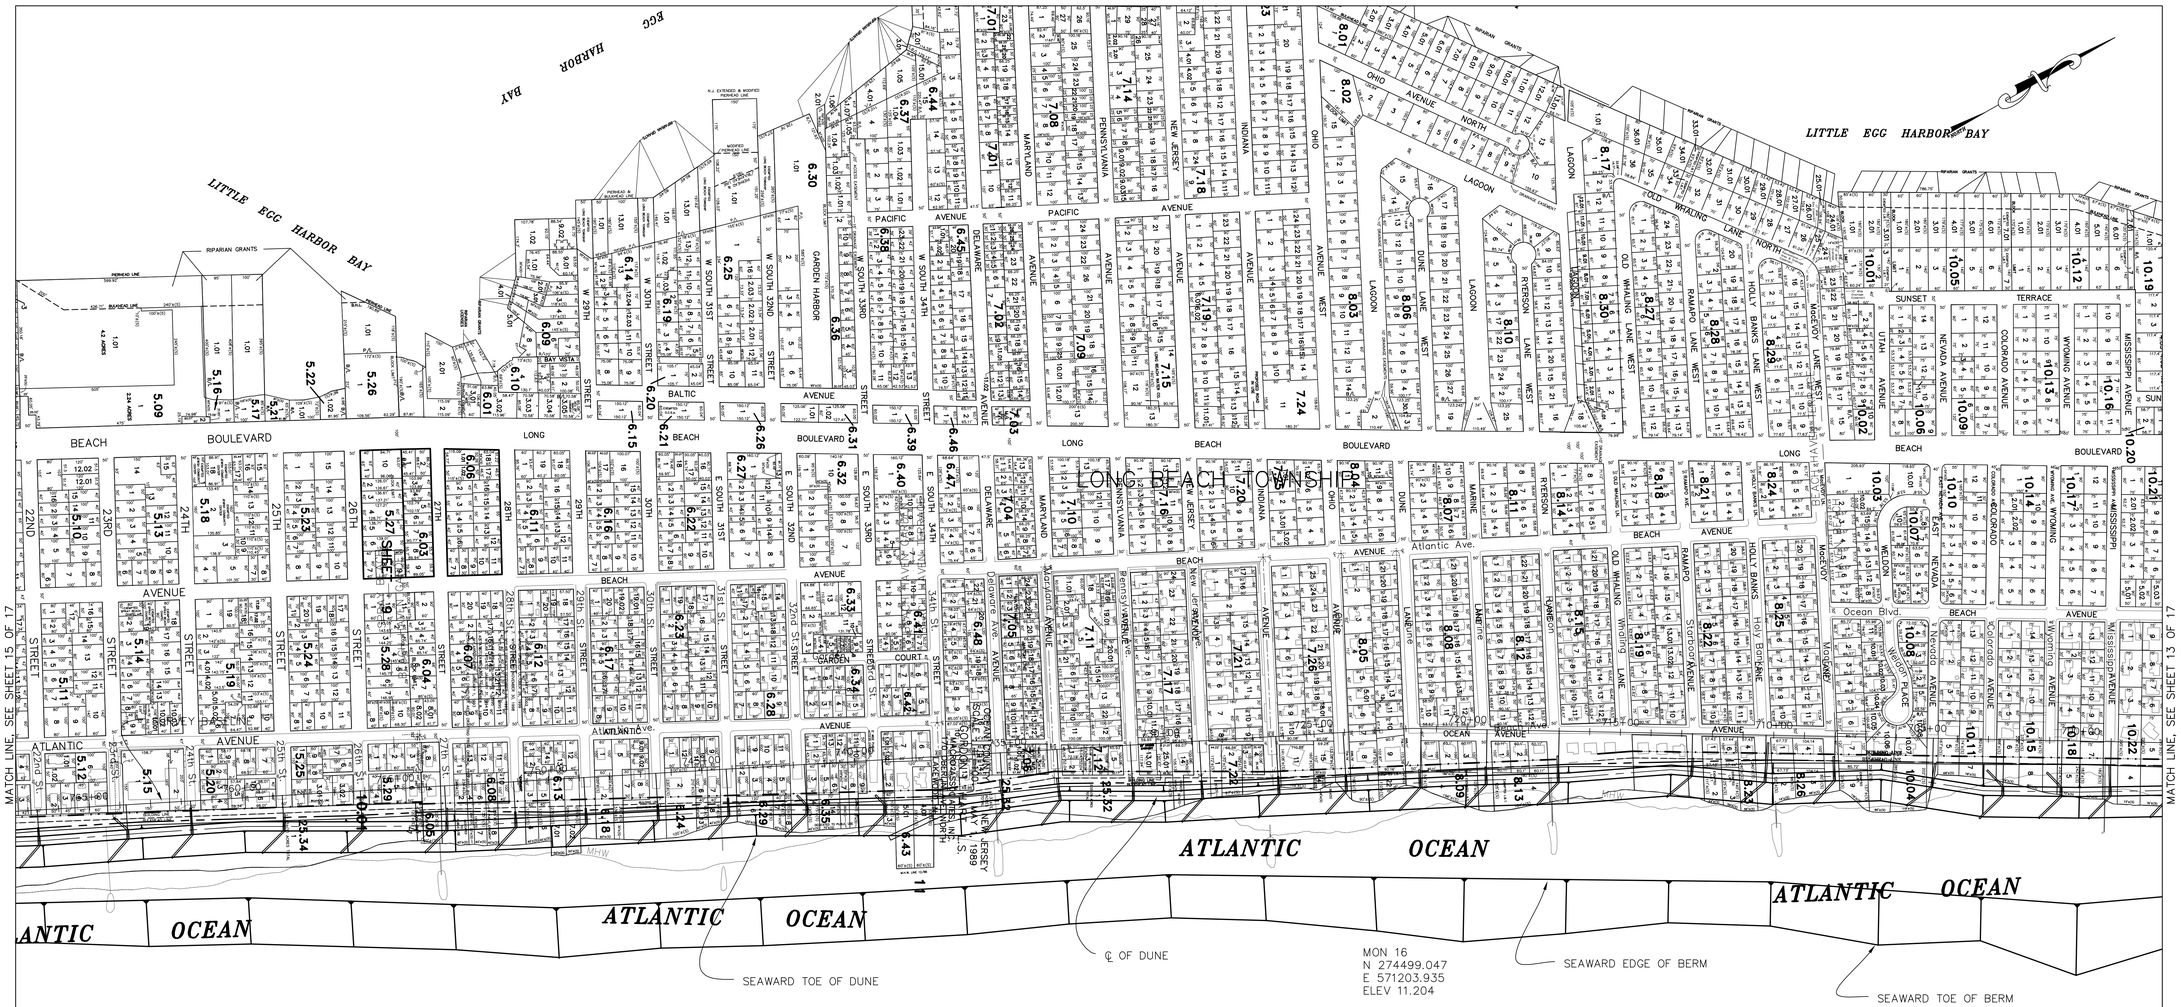

NOTE:

1. SEE SHEET 4 FOR GENERAL NOTES AND LEGEND.

GRAPHIC SCALE

200 0 100 200 400 800

(IN FEET)
1 inch = 200 ft.

US Army Corps of Engineers
Philadelphia District

Mark	Description	Date	Appr.

Mark	Description	Date	Appr.

Rev.

Date: OCT/31/2006
IFB W912BU-06-B-0000
Drawing code:
File name: GE20005.DWG
Plot date:
Plot scale: 1in to 1 ft.

Designed by: LAM
Dwn by: LAM
Ckd by: DCL
Reviewed by: JPC
Submitted by: ATR
Chief, Arch. Branch

U.S. ARMY ENGINEER DISTRICT, PHILADELPHIA
CORPS OF ENGINEERS
PHILADELPHIA, PENNSYLVANIA

FEASIBILITY STUDY PLANS

BARNEGAT INLET TO LITTLE EGG INLET
OCEAN COUNTY, NEW JERSEY
BEACHFILL

PLAN
STATION 697+50 TO 767+50

Sheet reference number:
XXXXX
Sheet 14 of 50