REVISIONS			
SYM.	DESCRIPTION	DATE	APPROVED

PRINCIPAL PARTICULARS

LOA (MOLDED):	65'–0"
BEAM (MOLDED):	24'–0"
HULL DEPTH HEADLOG (MOLDED):	9'–0"
HULL DEPTH AMIDSHIPS (MOLDED):	8'–6"
FRAME SPACING:	2'–0"

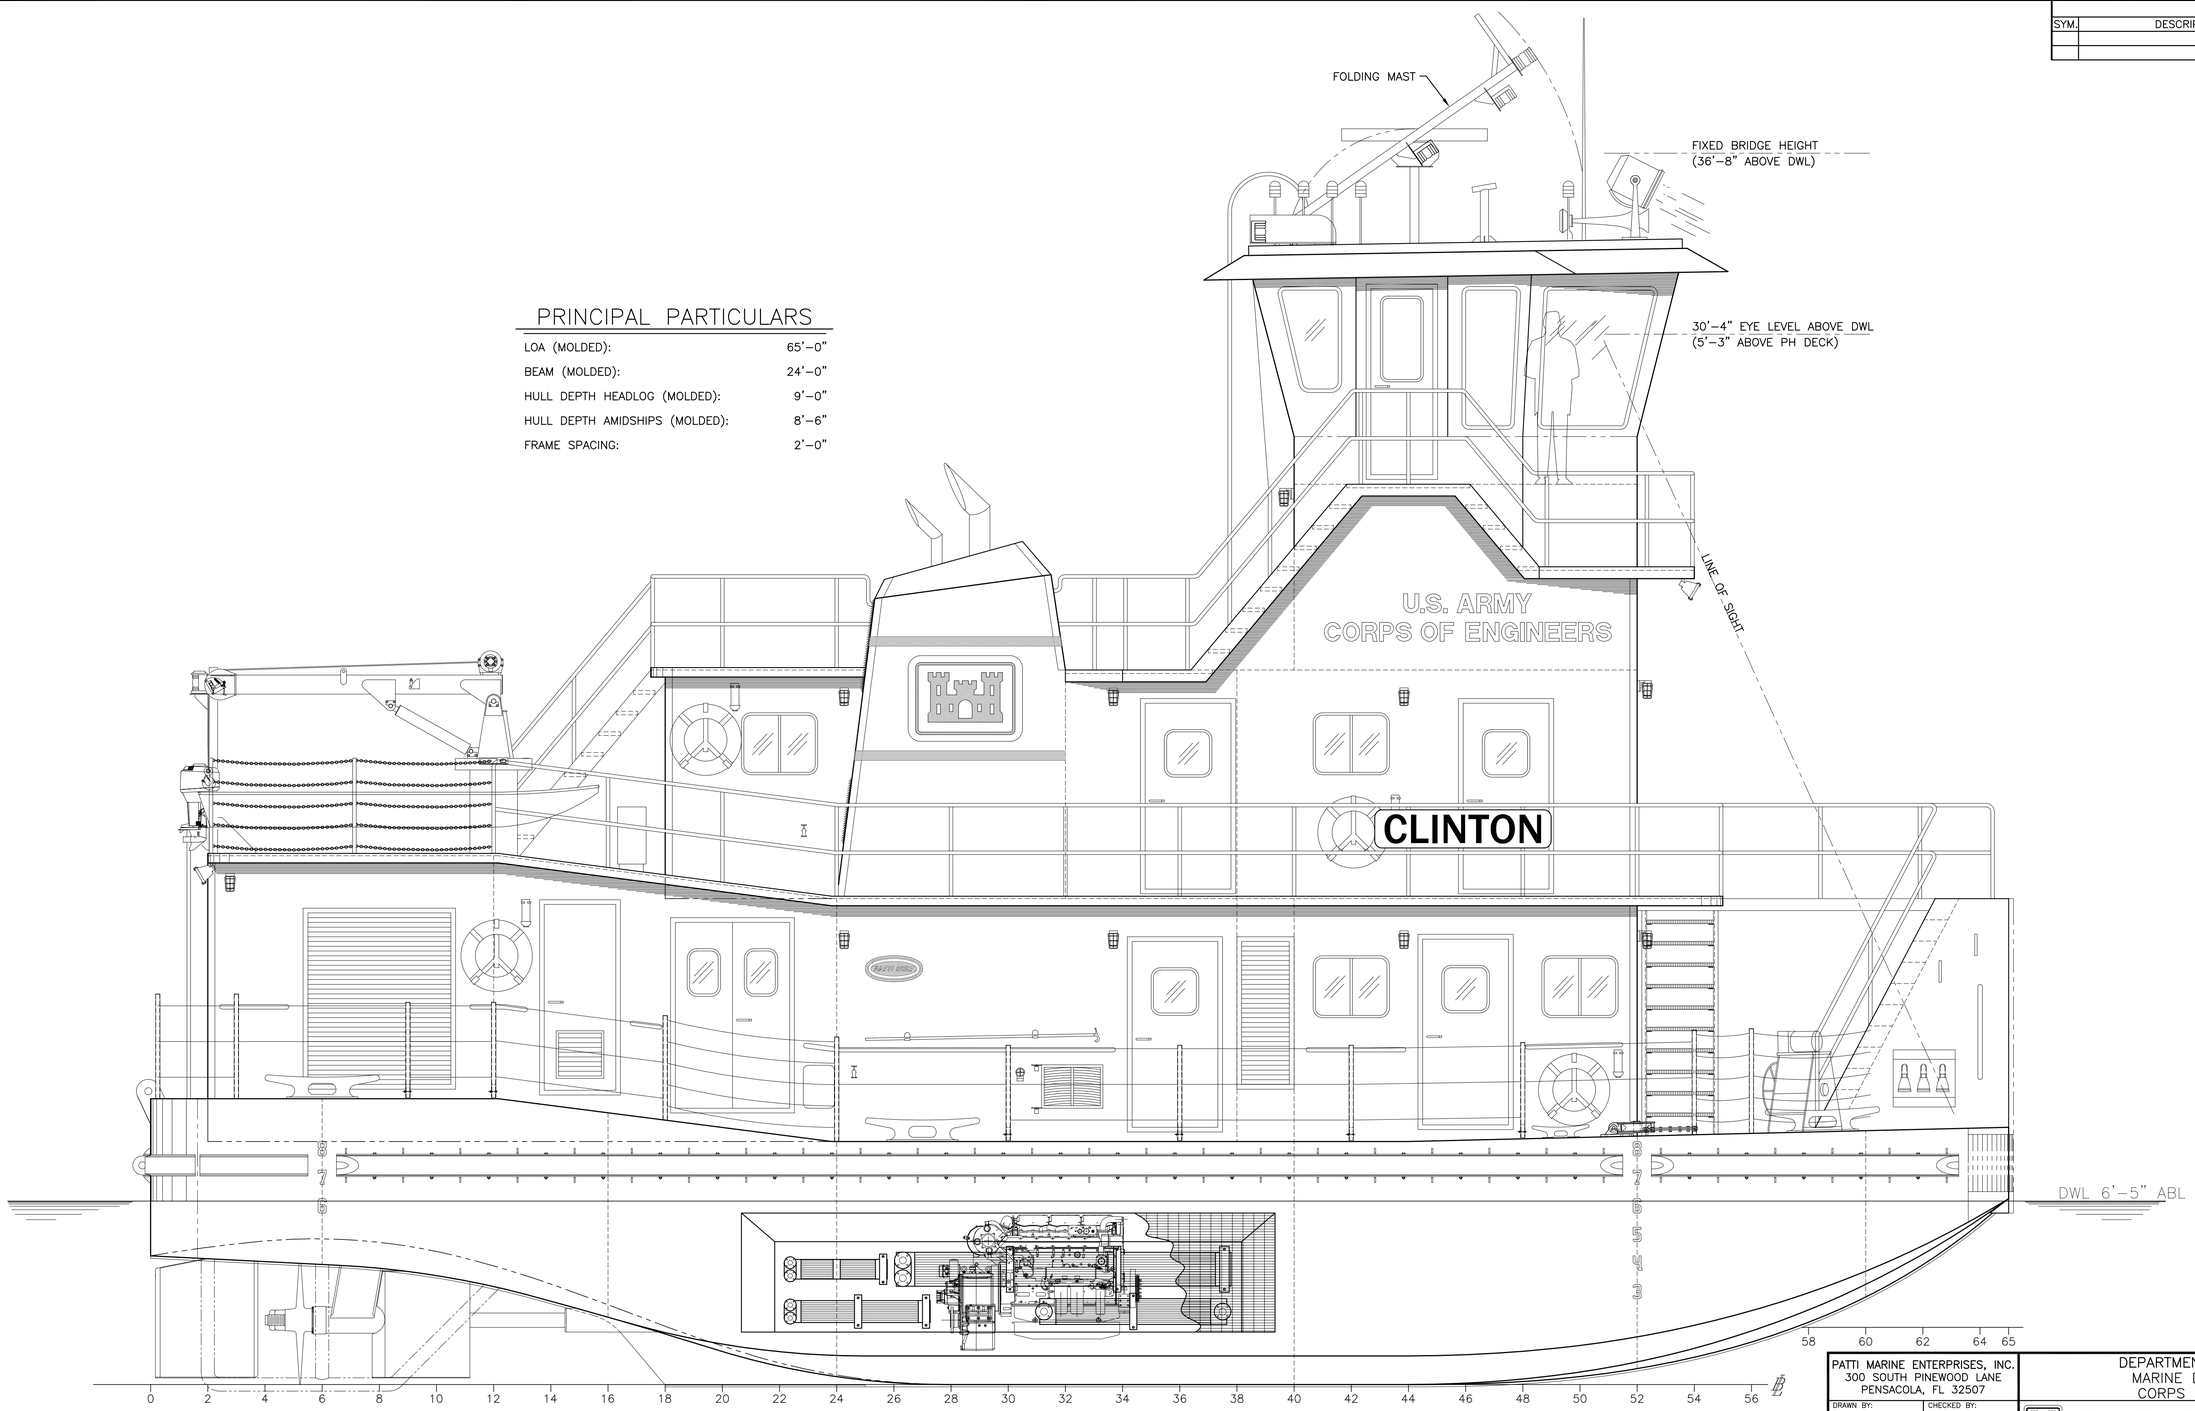

PROFILE

GARY E. CUNNINGHAM
CERTIFICATE
NO. 49989
STATE OF FLORIDA
PROFESSIONAL ENGINEER

ELECTRONIC DOCUMENT NO.
J01-10-02
SEE ENGINEER OF RECORD
FOR DOCUMENT NUMBER

NO.	TITLE	DWG. NO.

REFERENCES

PATTI MARINE ENTERPRISES, INC.
300 SOUTH PINEWOOD LANE
PENSACOLA, FL 32507

DRAWN BY: TJC	CHECKED BY: N.A. STONE
DATE: 26 OCT 2009	CONTRACT NO. W912BU–09–C–0070

MARINE DESIGN CENTER
APPROVED:
DATE:

DEPARTMENT OF THE ARMY
MARINE DESIGN CENTER
CORPS OF ENGINEERS

US Army Corps of Engineers

ROCK ISLAND DISTRICT–65' TOWBOAT
(M/V CLINTON)

OUTBOARD PROFILE

SIZE	PROJECT NO.	DWG. NO.	REV.
D	2687	D774–D205–01	1
SCALE: 3/8" = 1'–0"		SHEET 1 OF 1	

REVISIONS			
SYM.	DESCRIPTION	DATE	APPROVED

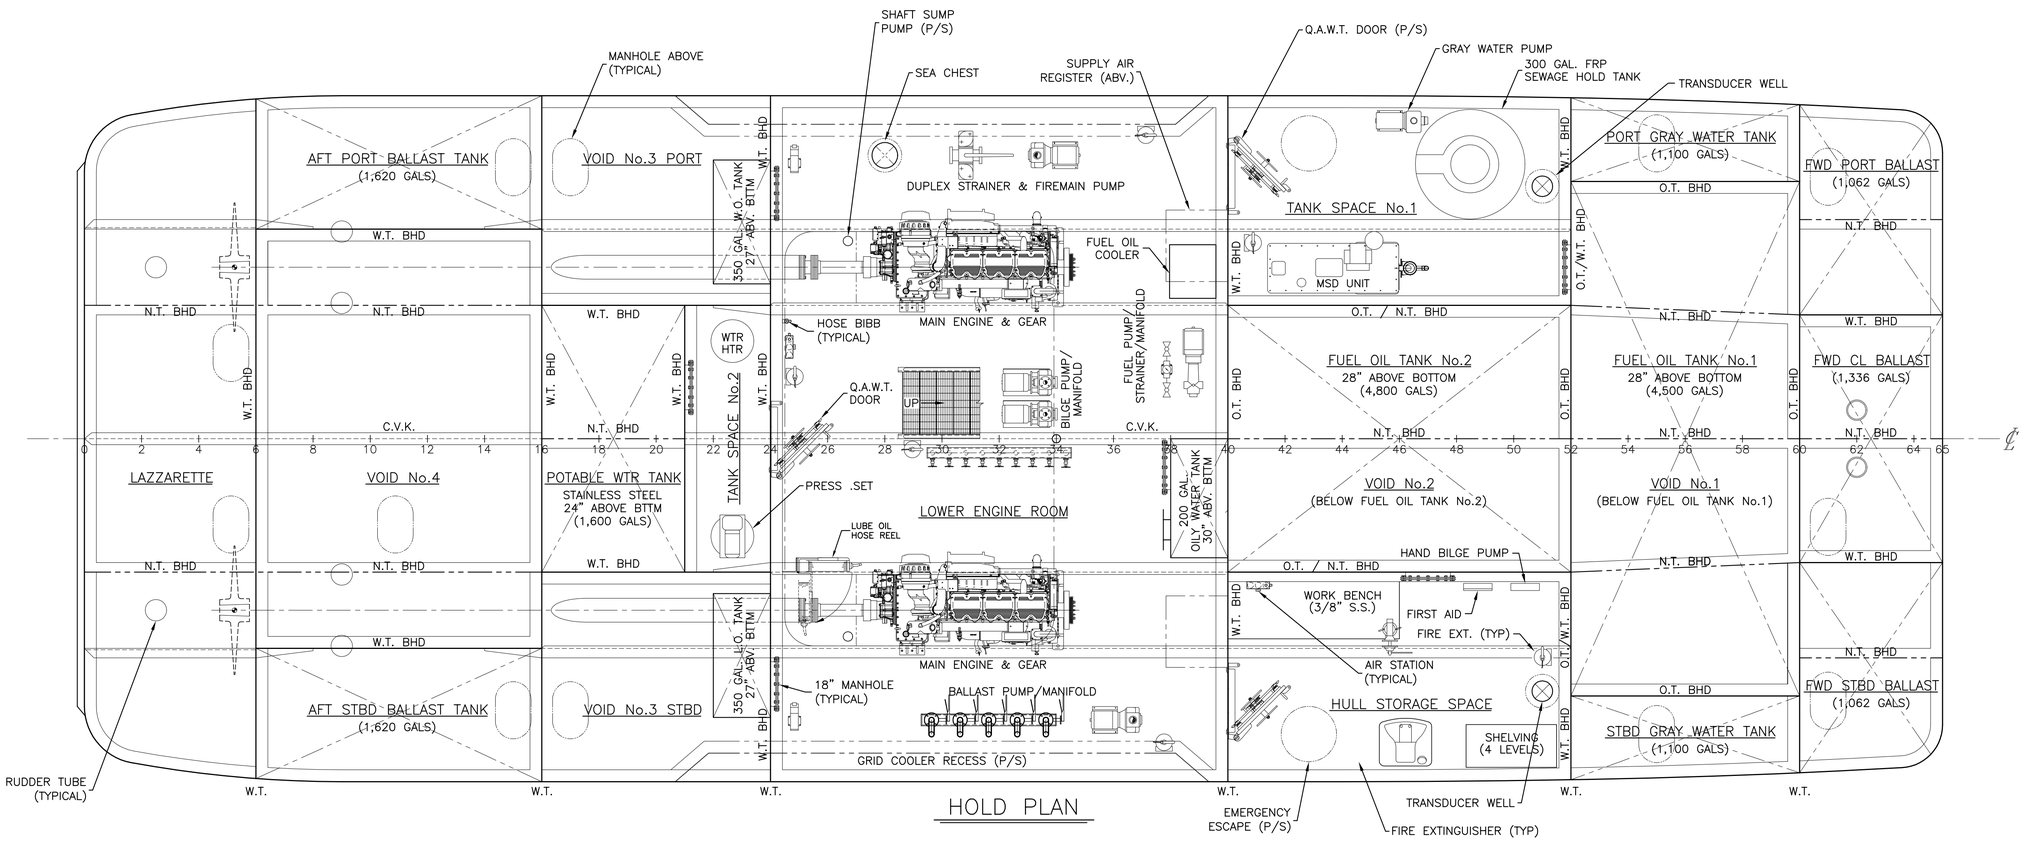

HOLD PLAN

PRINCIPAL PARTICULARS

LOA (MOLDED):	65'–0"
BEAM (MOLDED):	24'–0"
HULL DEPTH HEADLOG (MOLDED):	9'–0"
HULL DEPTH AMIDSHIPS (MOLDED):	8'–6"
FRAME SPACING:	2'–0"

GARY E. CUNNINGHAM CERTIFICATE NO. 49989 STATE OF FLORIDA PROFESSIONAL ENGINEER

ELECTRONIC DOCUMENT NO. J01-10-01
SEE ENGINEER OF RECORD FOR DOCUMENT NUMBER

NO.	TITLE	DWG. NO.

REFERENCES

PATTI MARINE ENTERPRISES, INC.
300 SOUTH PINEWOOD LANE
PENSACOLA, FL 32507

DRAWN BY: TJC	CHECKED BY: N.A. STONE
DATE: 26 OCT 2009	CONTRACT NO. W912BU–09–C–0070
MARINE DESIGN CENTER	
APPROVED: TJK	
DATE: 19 MAY 2011	

DEPARTMENT OF THE ARMY
MARINE DESIGN CENTER
CORPS OF ENGINEERS

US Army Corps of Engineers

ROCK ISLAND DISTRICT–65' TOWBOAT
(M/V CLINTON)

GENERAL ARRANGEMENTS

SIZE	PROJECT NO.	DWG. NO.	REV.
D	2687	774–D215–01	–
SCALE: 3/8" = 1'–0"		SHEET 1 OF 3	

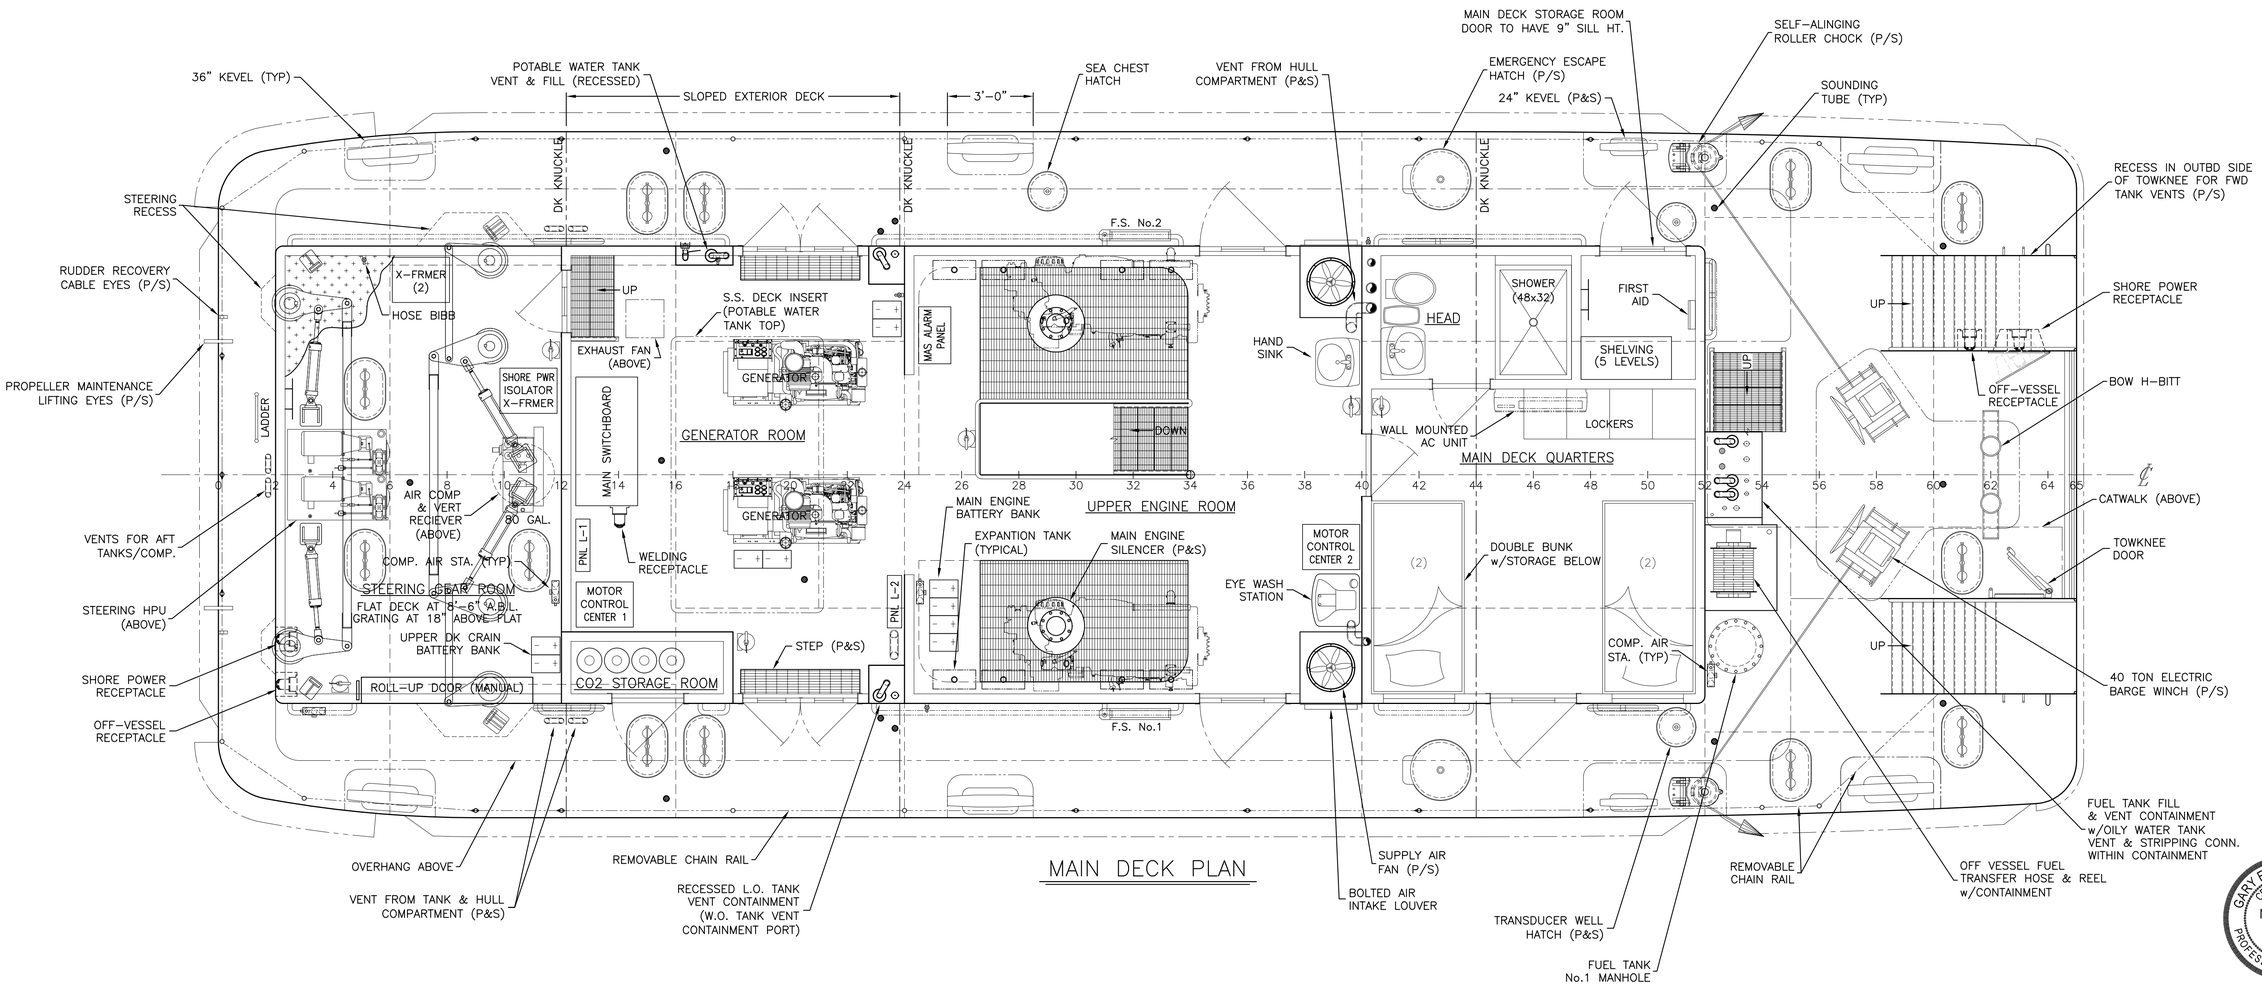

MAIN DECK PLAN

GARY E. CUNNINGHAM CERTIFICATE NO. 49989 STATE OF FLORIDA PROFESSIONAL ENGINEER

ELECTRONIC DOCUMENT NO. J01-10-01
SEE ENGINEER OF RECORD FOR DOCUMENT NUMBER

PATTI MARINE ENTERPRISES, INC. 300 SOUTH PINEWOOD LANE PENSACOLA, FL 32507	DEPARTMENT OF THE ARMY MARINE DESIGN CENTER CORPS OF ENGINEERS
DRAWN BY: TJC / CHECKED BY: N.A. STONE	ROCK ISLAND DISTRICT–65' TOWBOAT (M/V CLINTON)
DATE: 26 OCT 2009 / CONTRACT NO. W912BU-09-C-0070	US Army Corps of Engineers
MARINE DESIGN CENTER	GENERAL ARRANGEMENTS
APPROVED: TJK	SIZE: D / PROJECT NO. 2687 / DWG. NO. 774-D215-01 / REV. –
DATE: 19 MAY 2011	SCALE: 3/8" = 1'-0" / SHEET 2 OF 3

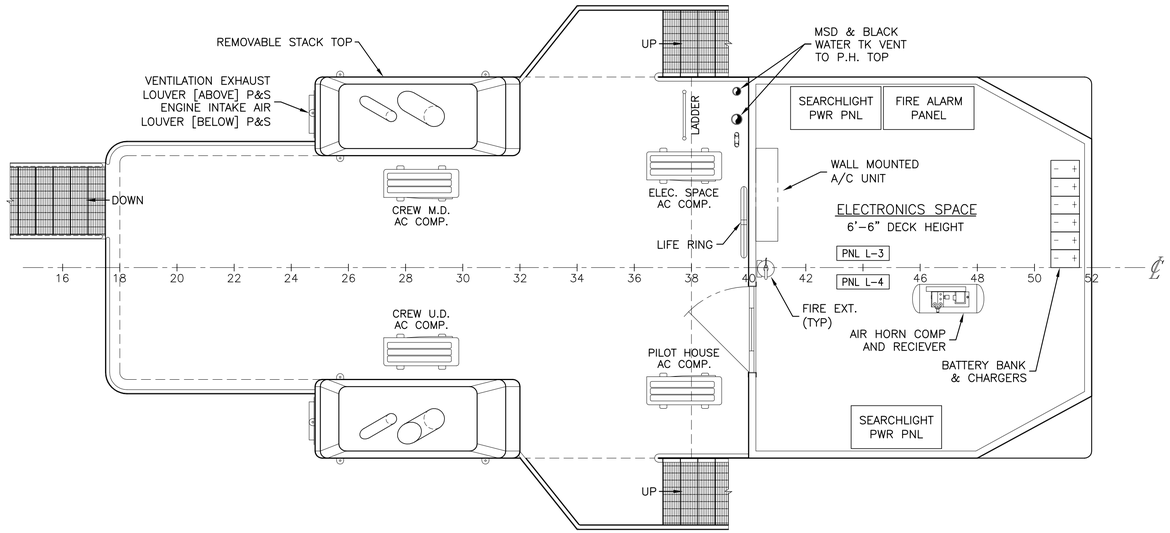

ELECTRONICS SPACE DECK

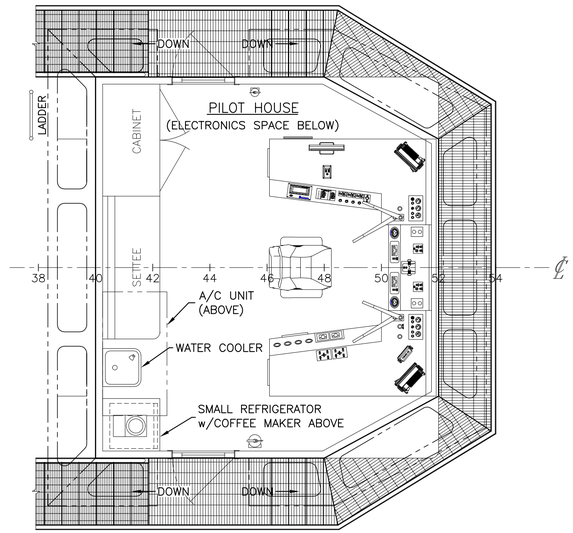

PILOT HOUSE

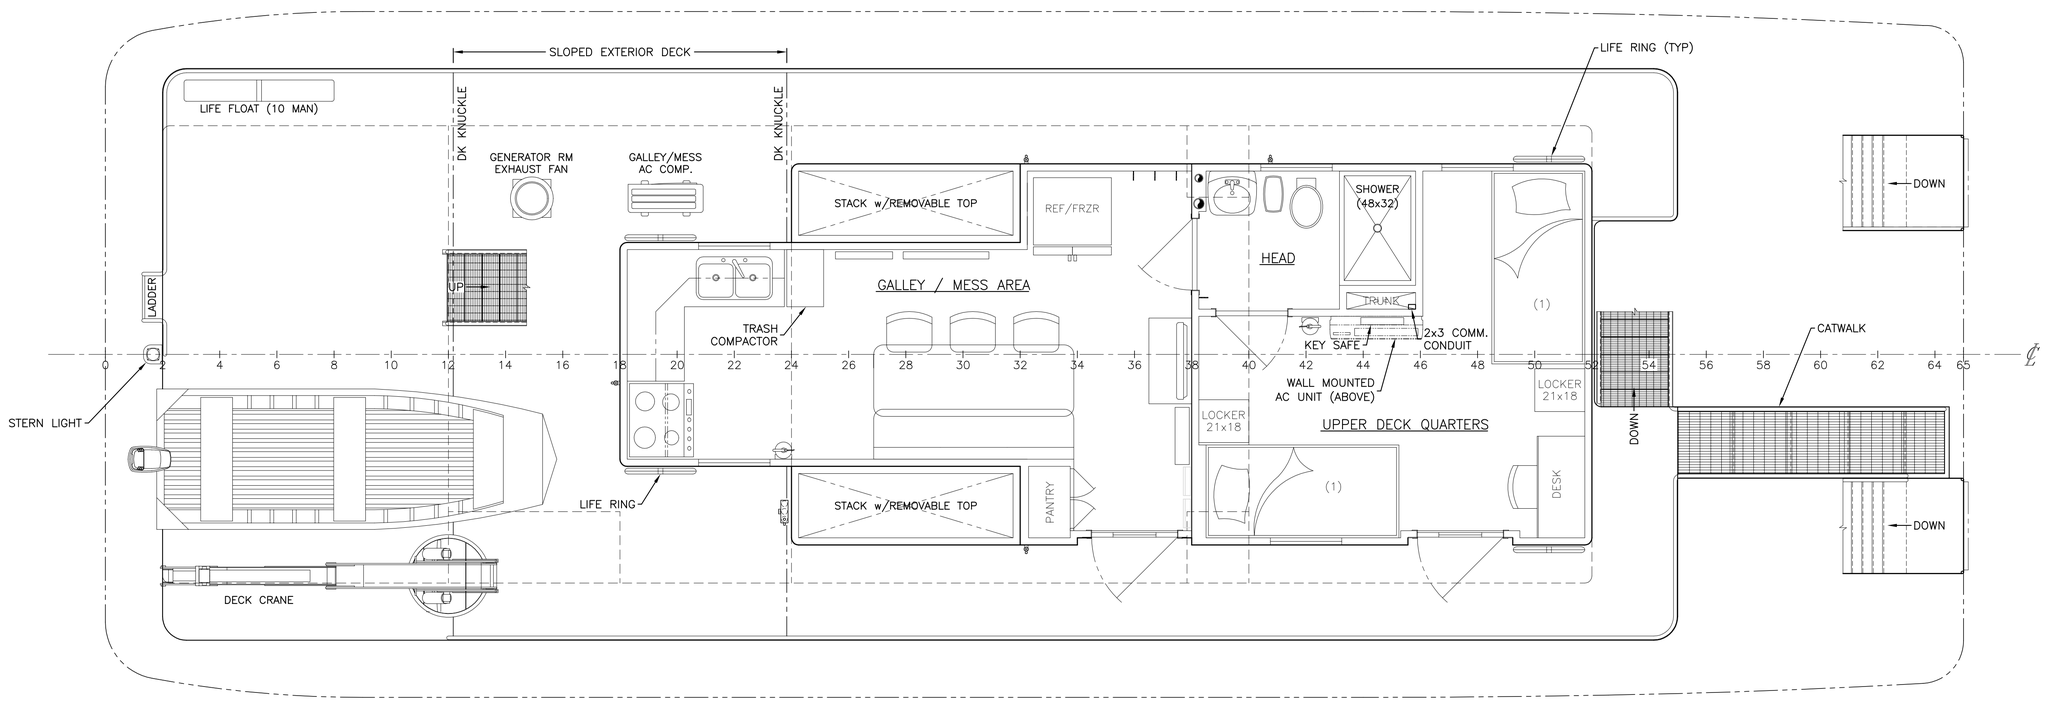

UPPER DECK PLAN

GARYE E. CUNNINGHAM
CERTIFICATE
NO. 49989
STATE OF FLORIDA
PROFESSIONAL ENGINEER

ELECTRONIC DOCUMENT NO.
J01-10-01
SEE ENGINEER OF RECORD
FOR DOCUMENT NUMBER

PATTI MARINE ENTERPRISES, INC. 300 SOUTH PINEWOOD LANE PENSACOLA, FL 32507	DEPARTMENT OF THE ARMY MARINE DESIGN CENTER CORPS OF ENGINEERS
DRAWN BY: TJC / CHECKED BY: N.A. STONE	US Army Corps of Engineers — ROCK ISLAND DISTRICT–65' TOWBOAT (M/V CLINTON)
DATE: 26 OCT 2009 / CONTRACT NO. W912BU-09-C-0070	GENERAL ARRANGEMENTS
MARINE DESIGN CENTER	
APPROVED: TJK	SIZE: D / PROJECT NO.: 2687 / DWG. NO.: 774-D215-01 / REV.: –
DATE: 19 MAY 2011	SCALE: 3/8" = 1'-0" / SHEET 3 OF 3