REVISIONS			
REV	DESCRIPTION	DATE	APPROVED
-	1. FIRST ISSUE JBF	03/26/96	

PRINCIPAL CHARACTERISITCS

LENGTH	125'-0"
BEAM	36'-0"
DEPTH	11'-0"
DEADRISE	1'-0"
DESIGN DRAFT	8'-0"
EYE HEIGHT	36'-3"
AIR DRAFT	62'-0"

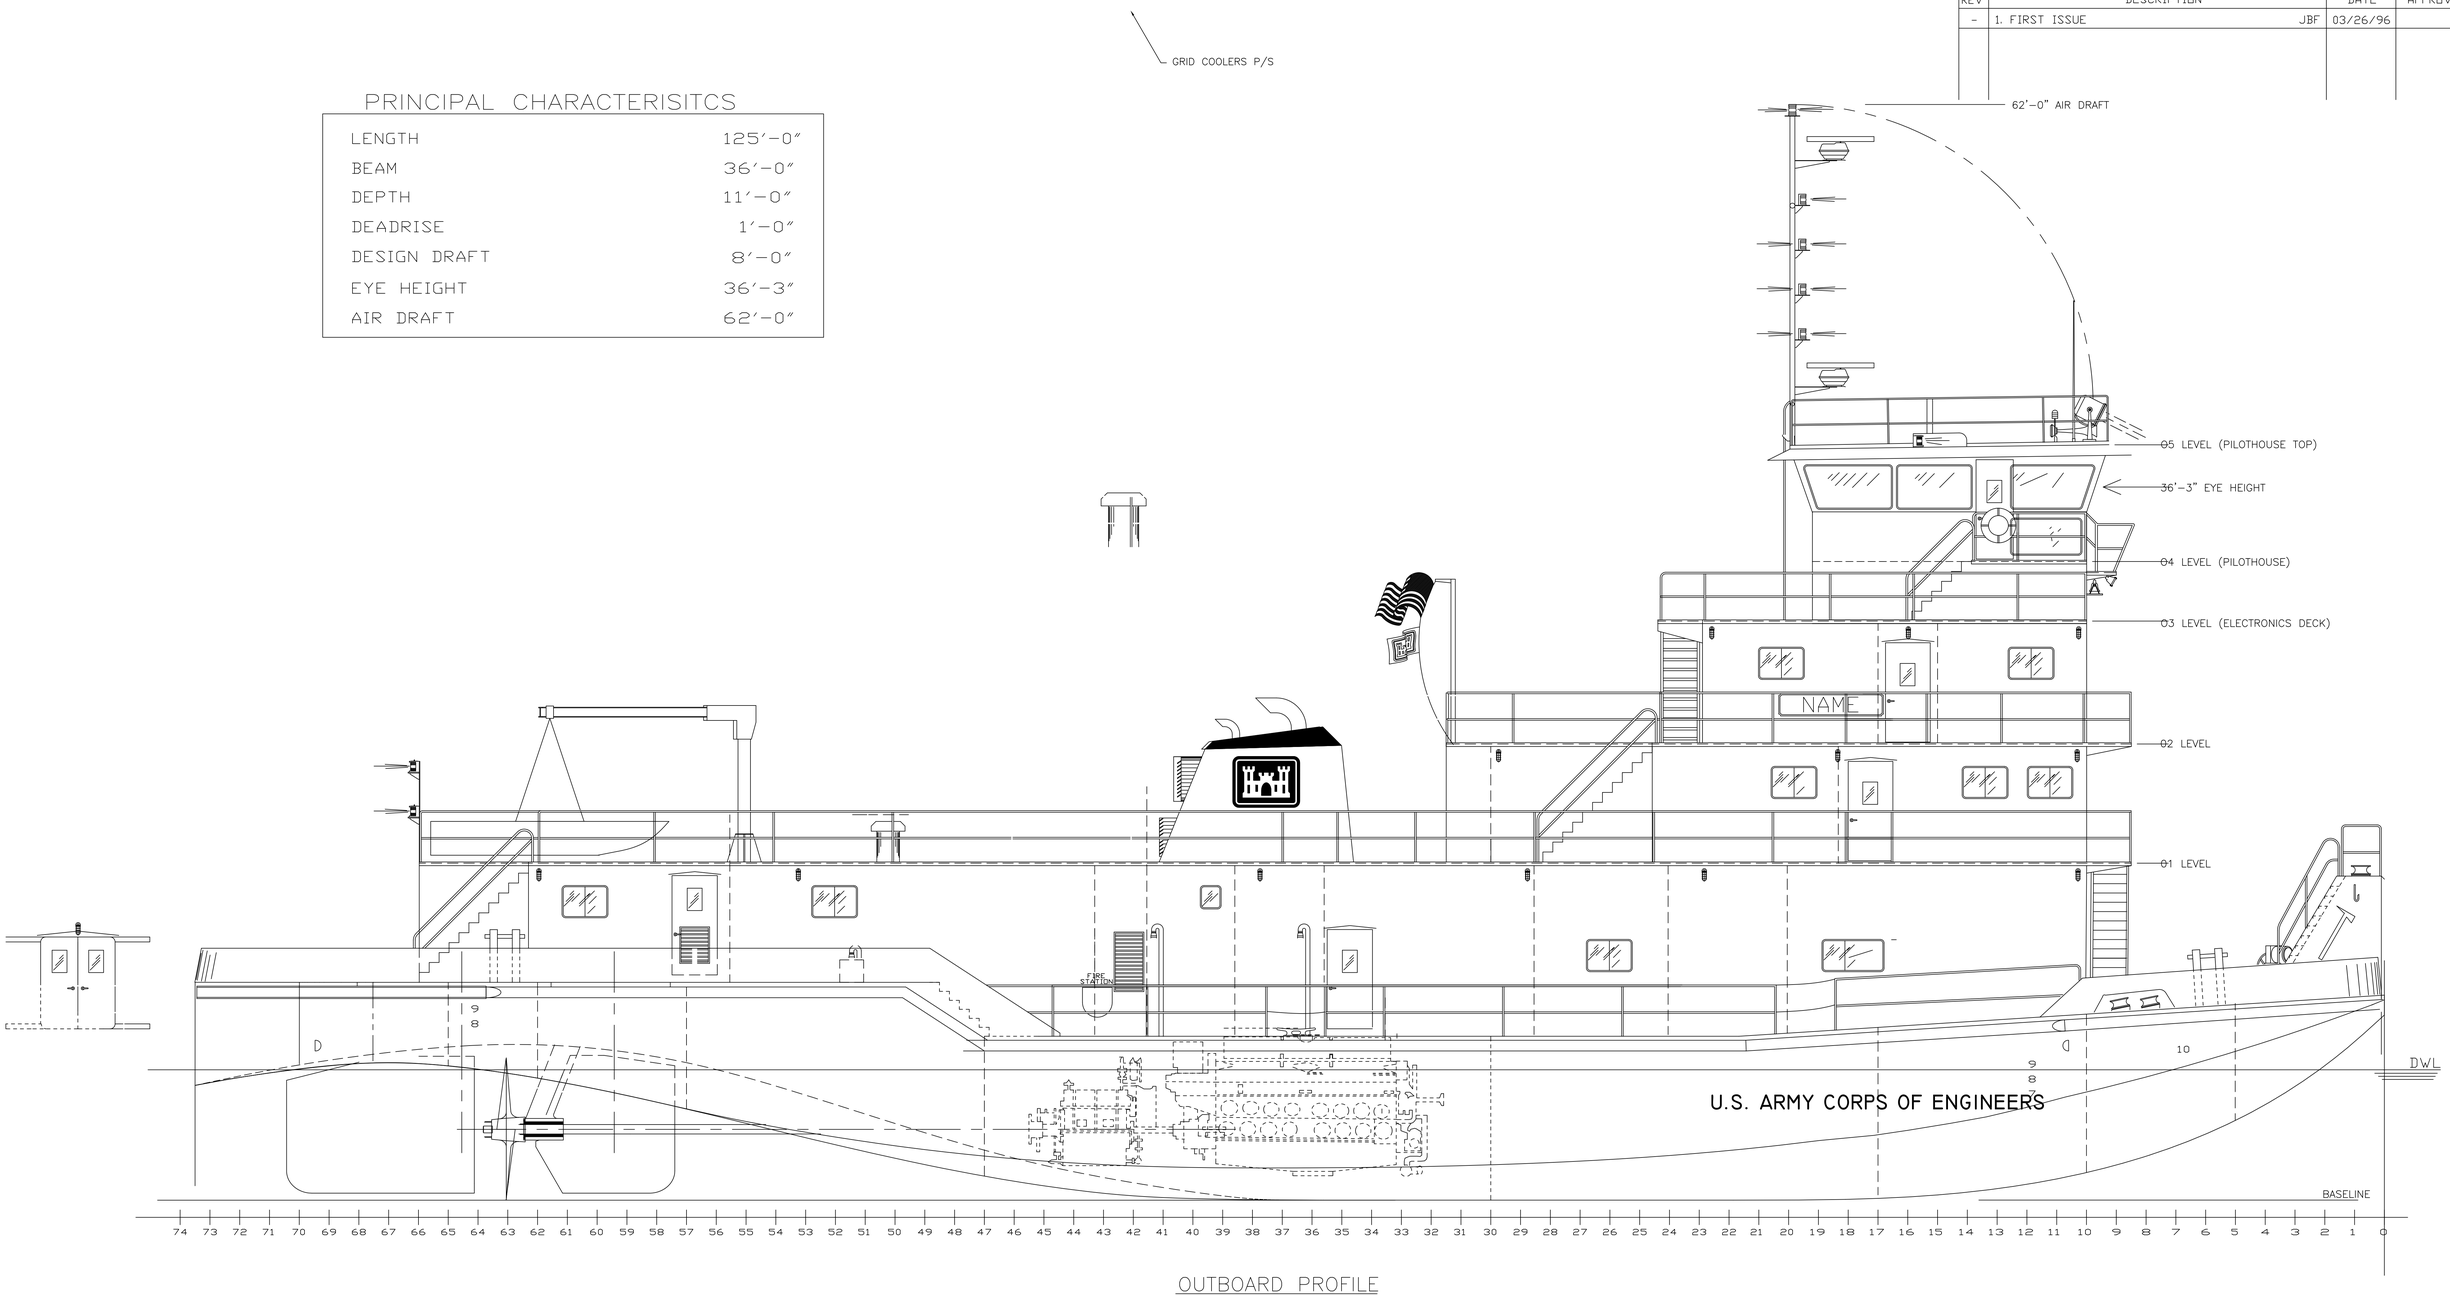

OUTBOARD PROFILE

NO.	MDC PLAN NO.	TITLE

REFERENCES

MARINE DESIGN CENTER
PHILADELPHIA, PA

DEPARTMENT OF THE ARMY
MARINE DESIGN CENTER
CORPS OF ENGINEERS

LEAD PROJ ENGR	RELEASED - CH MACH SECT
PROJ ENGR - HULL	RELEASED - CH HULL SECT
PROJ ENGR - MACH	SUBMITTED - PROJ MGR
DRAWN BY: J. FAIL	RECOMMENDED - CH DES BR
DATE MAR. 26 1996	APPROVED - DIRECTOR

US Army Corps of Engineers

CEORL 125' TOWBOAT
LOUISVILLE DISTRICT

OUTBOARD PROFILE

SIZE	PROJECT NO.	DWG. NO.	REV
D	2339	559-A215-01	-

SCALE 3/16" = 1'-0" SHEET 1 OF 1

G:\CAD\PROJECTS\559\A205011-.DWG PLOT SCALE .1875=12

CEORL 5339 229-A502-01