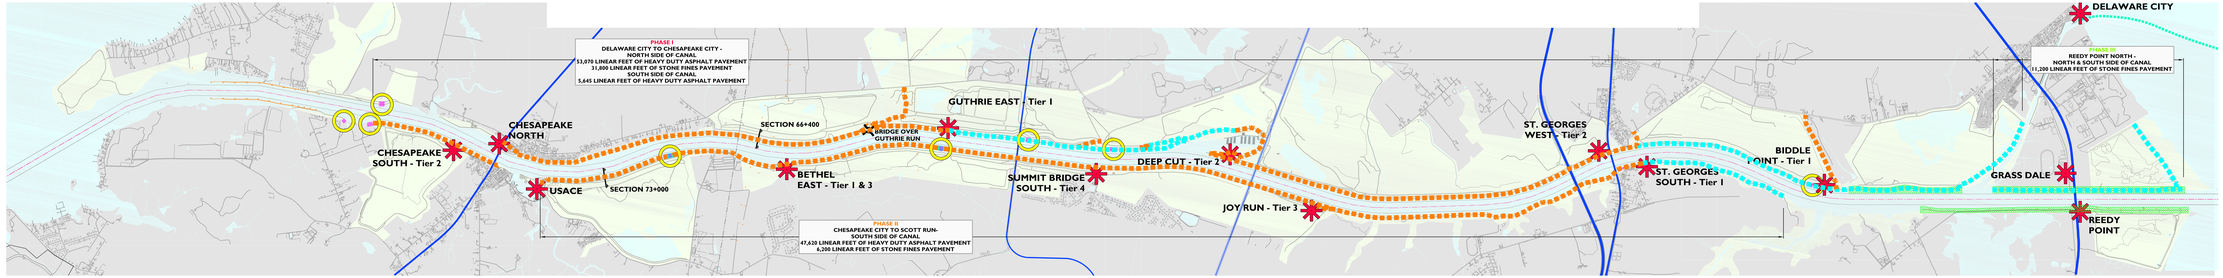

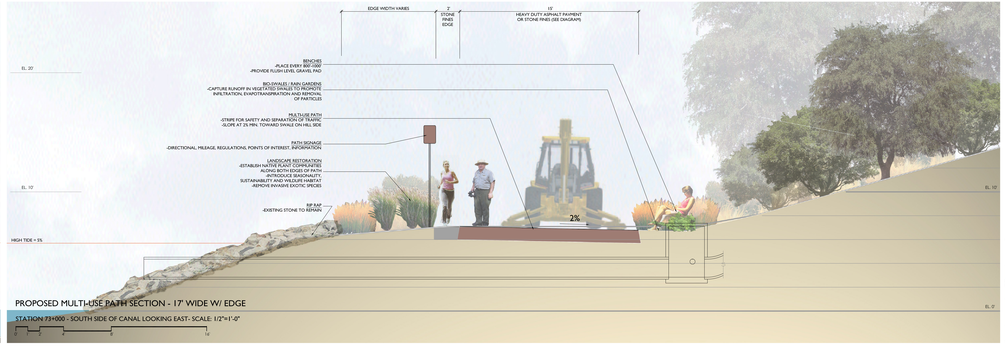

LEGEND:
- Federal Property
- Water
- Ramp Area
- Ramp Area - Road was raised
- Path - Heavy Duty Asphalt
- Path - Stone Dust
- Major Road / Highway
- 3 Farm Ferry
- Prop. Trail Head / Comfort Station (Parking, Restrooms, Information Kiosk, Picnic Area)
- Proposed Bridge

CHESAPEAKE & DELAWARE CANAL RECREATION STUDY | PAVEMENTS DIAGRAM FOR MULTI-USE PATH AND AMENITIES

0 .1 .2 .3 .4 .5 Mile 1.0 Mile

SCALE: 1"=1000' DATE: 09/26/05

andropogon