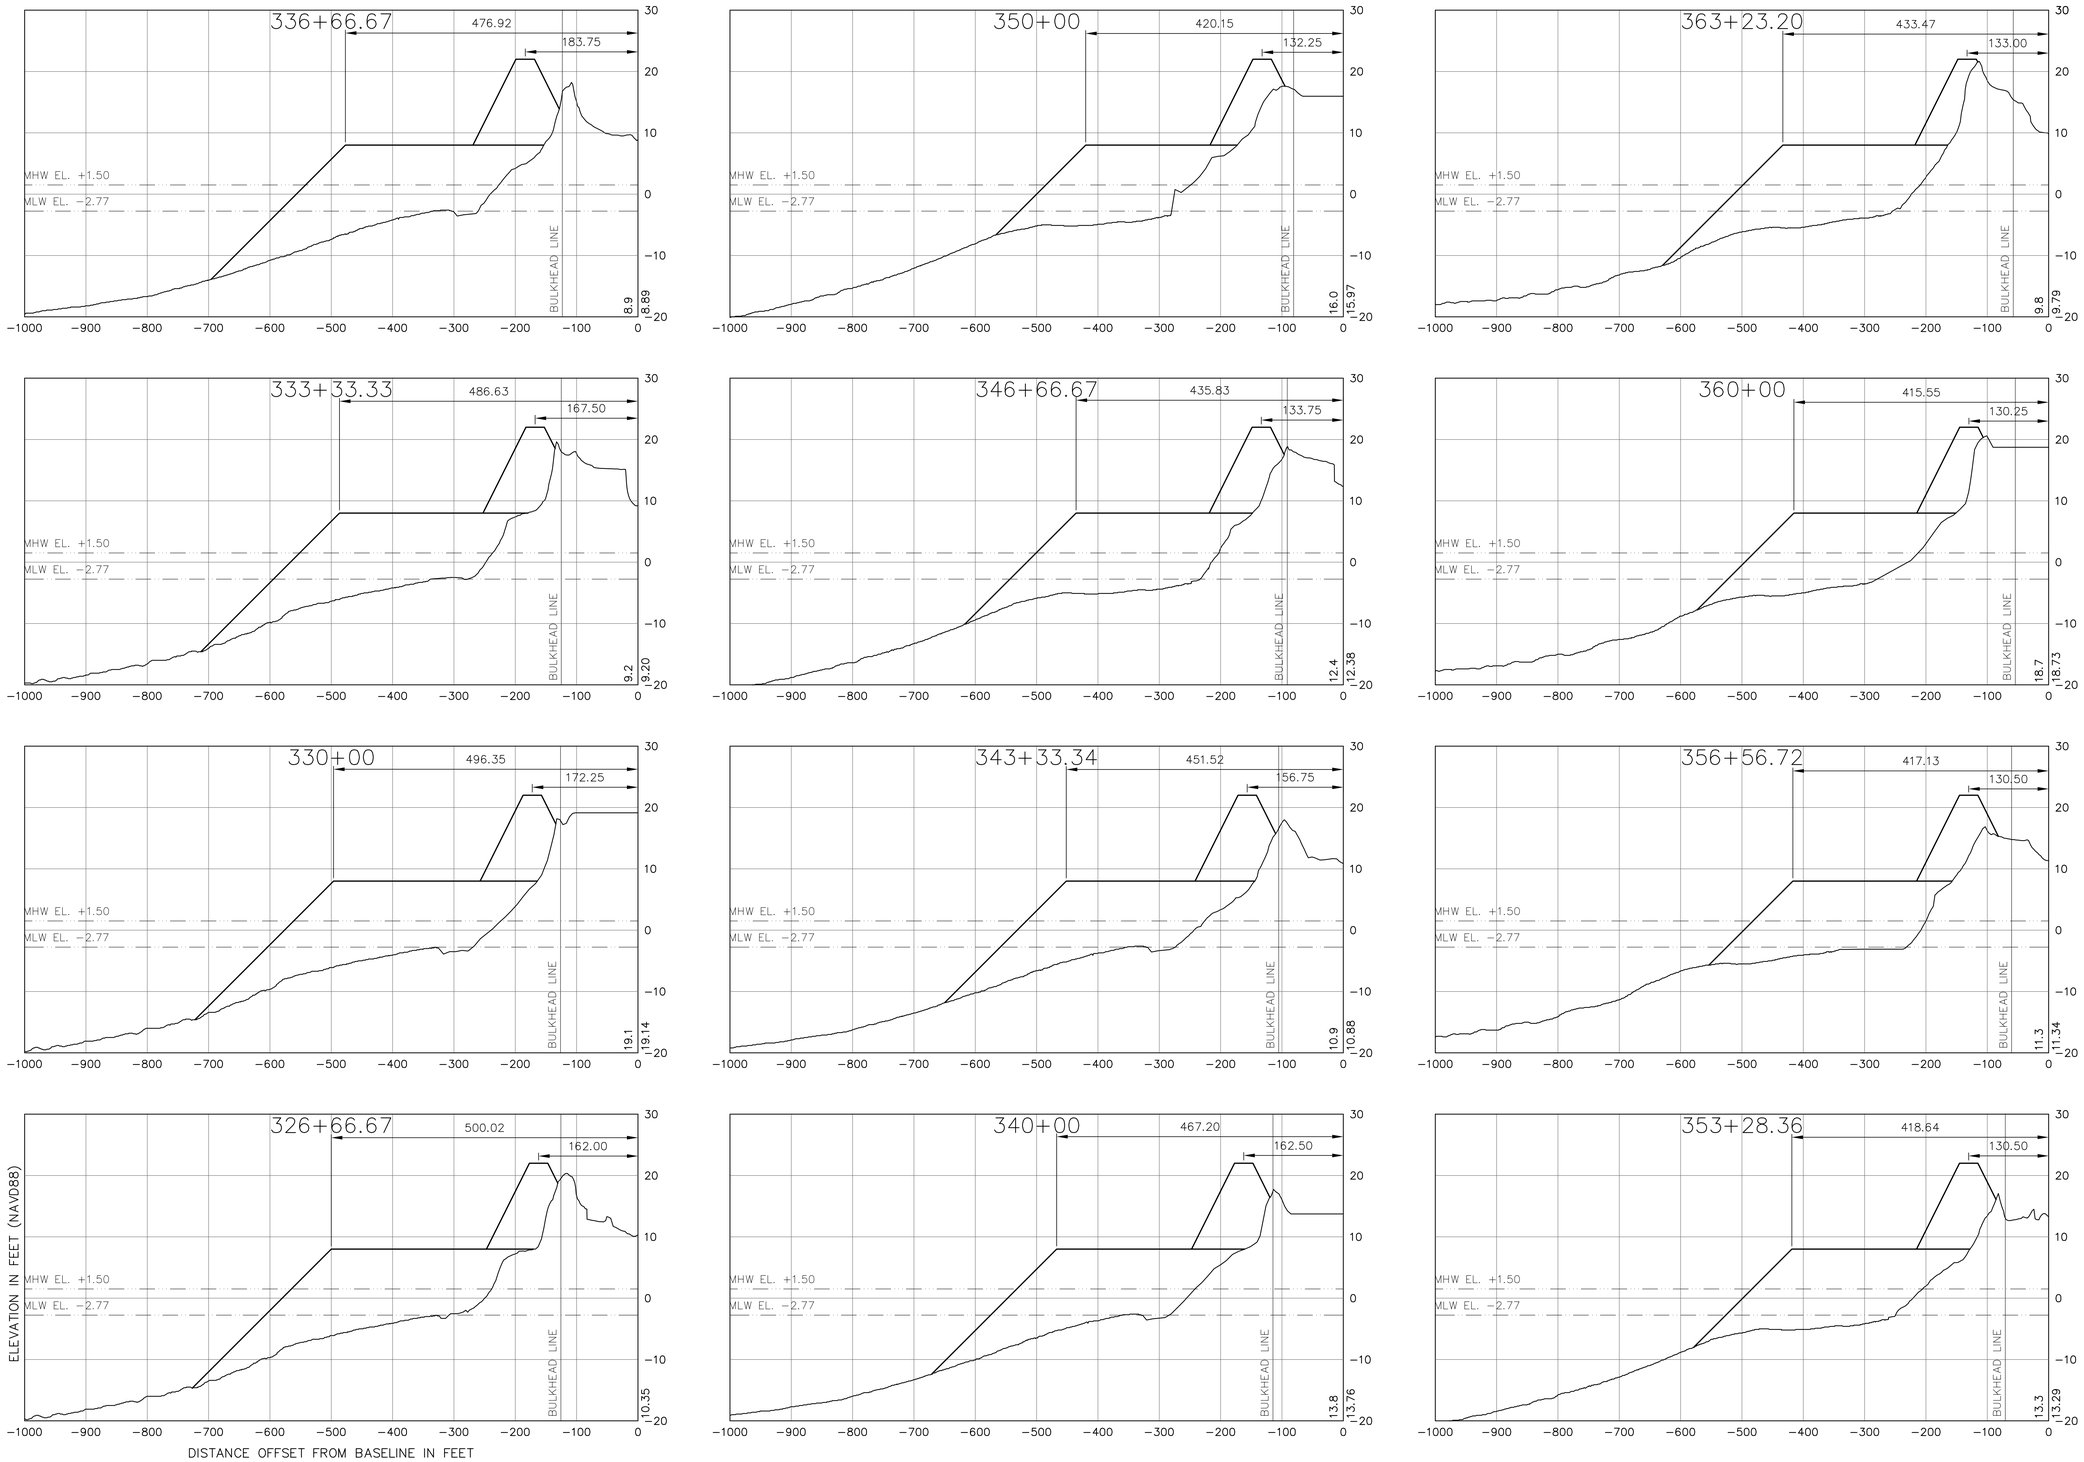

US Army Corps of Engineers
Philadelphia District

Mark	Description	Date	Appr.	Mark	Description	Date	Appr.

U.S. ARMY ENGINEER DISTRICT, PHILADELPHIA
CORPS OF ENGINEERS
PHILADELPHIA, PENNSYLVANIA

FEASIBILITY STUDY PLANS

Designed by: LAM
Dwn by: LAM
Ckd by: DCL
Reviewed by: CPC
Submitted by: ATR
Chief, Arch. Branch

Date: OCT/31/2006
Rev.
IFB W912BU-06-B-0000
Drawing code:
File name: LBNSEC.DWG
Plot date:
Plot scale: 1in to 1 ft.

BARNEGAT INLET TO LITTLE EGG INLET
OCEAN COUNTY, NEW JERSEY
BEACHFILL

CROSS SECTIONS
STA. 326+66.67 TO STA. 363+23.20

Sheet reference number:
XXXXX
Sheet 28 of 50