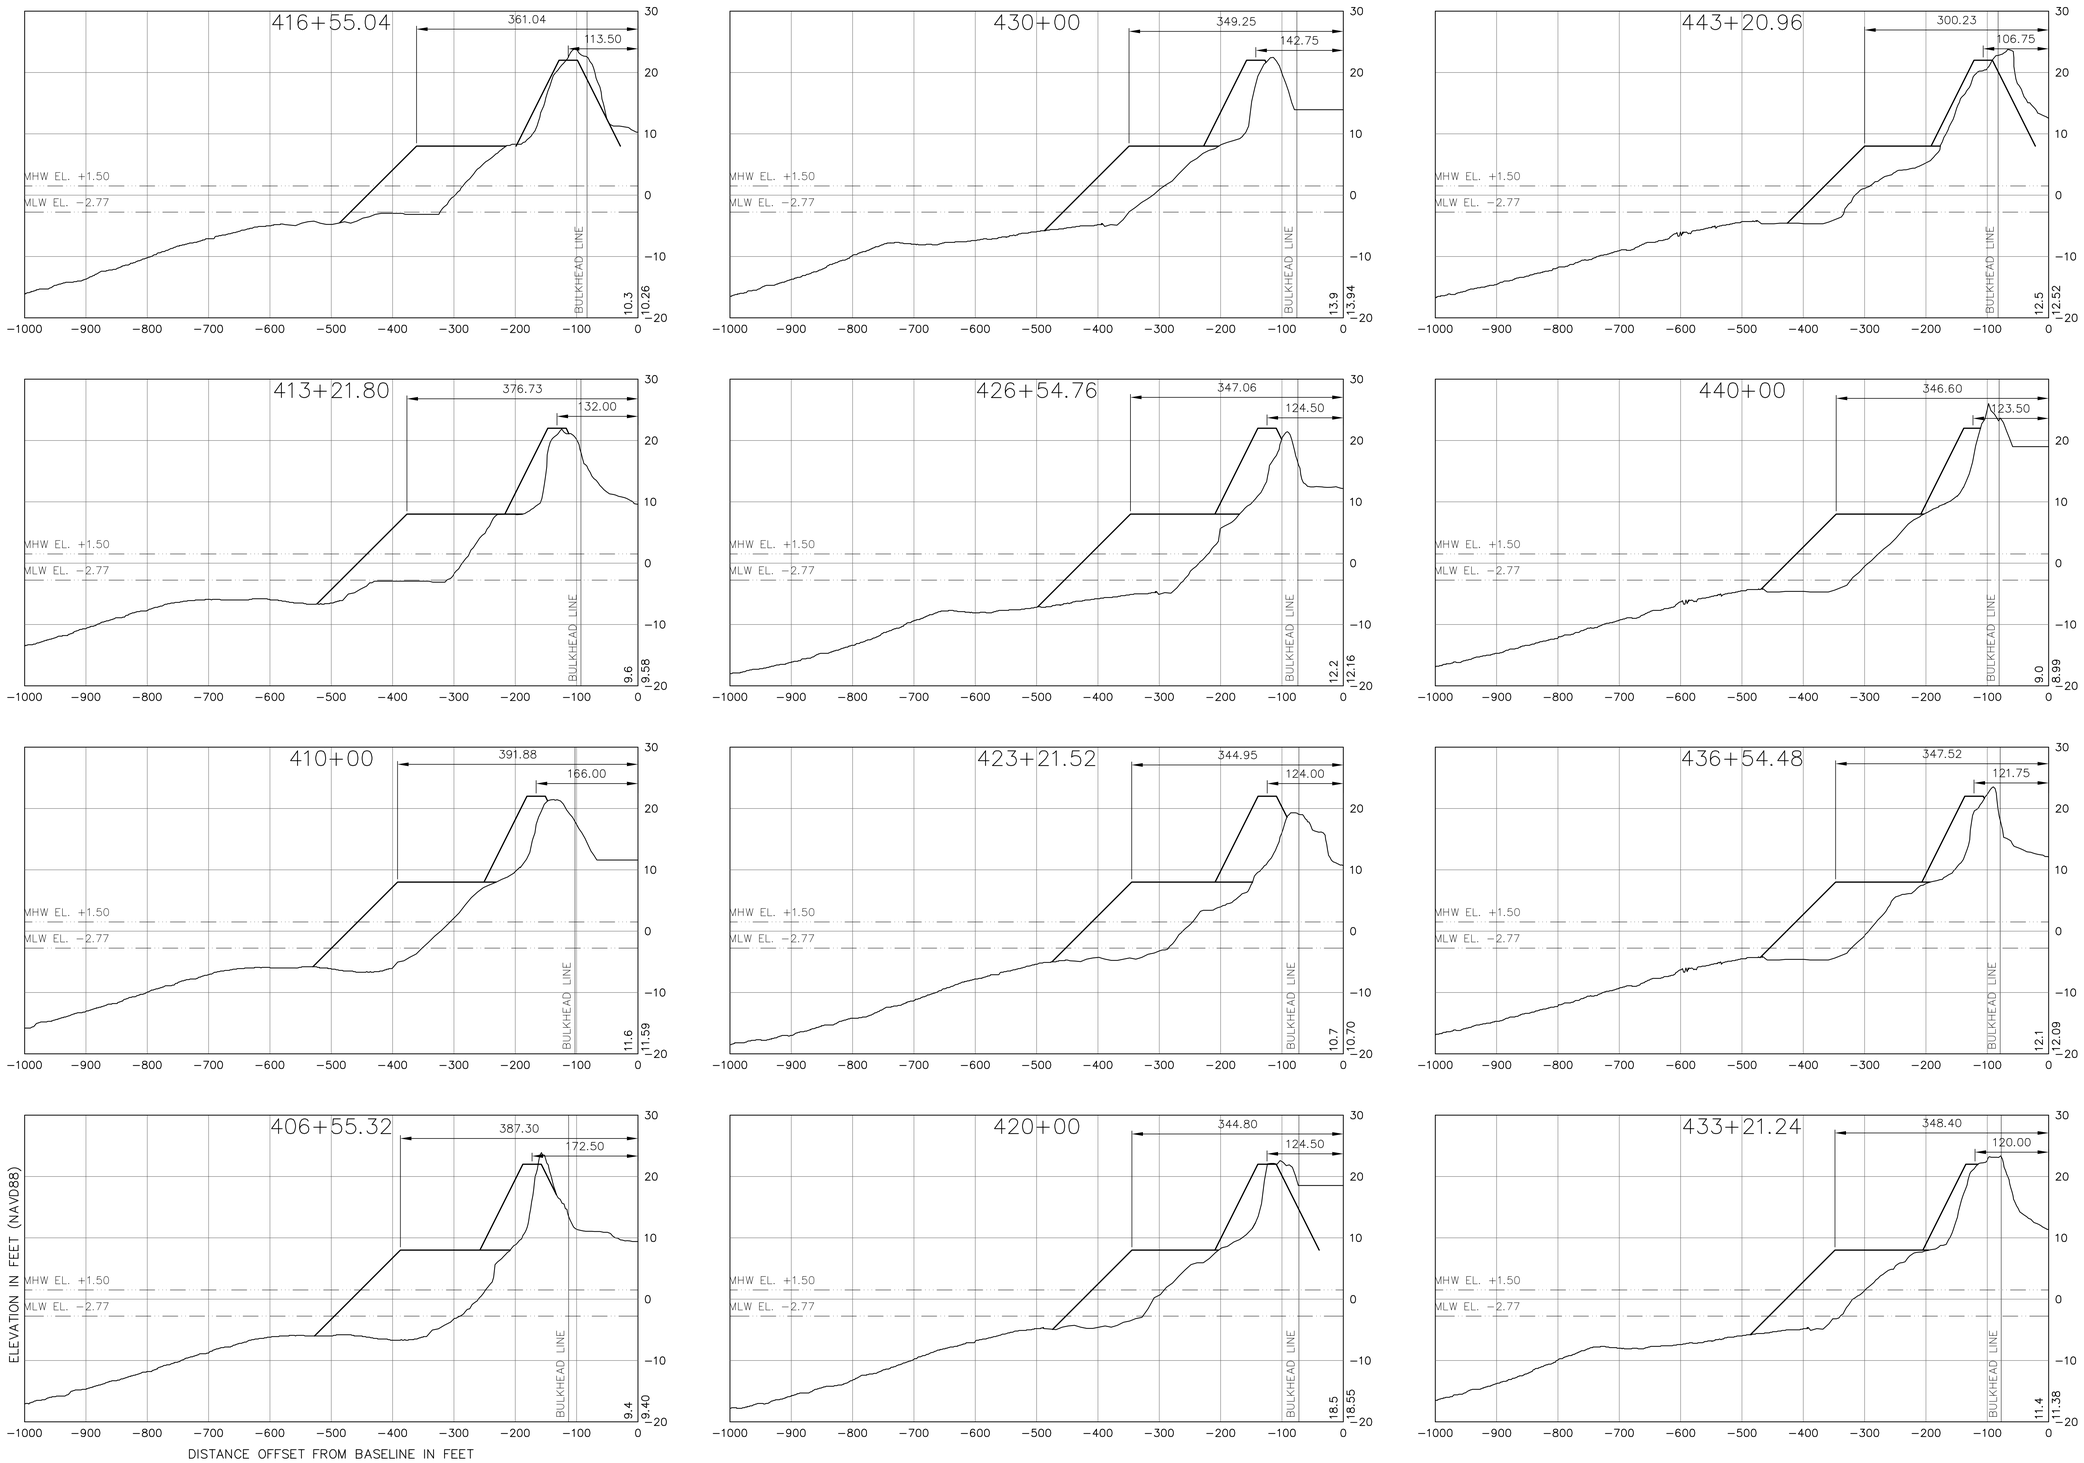


US Army Corps of Engineers
Philadelphia District

| Mark | Description | Date | Appr. | Mark | Description | Date | Appr. |
|---|---|---|---|---|---|---|---|

U.S. ARMY ENGINEER DISTRICT, PHILADELPHIA
CORPS OF ENGINEERS
PHILADELPHIA, PENNSYLVANIA

**FEASIBILITY STUDY PLANS**

Designed by: LAM
Dwn by: LAM
Ckd by: DCL
Reviewed by: CPC
Submitted by: ATR
Chief, Arch. Branch
Date: OCT/31/2006
Rev.
IFB W912BU-06-B-0000
Drawing code:
File name: LBNSEC.DWG
Plot date:
Plot scale: 1in to 1 ft.

BARNEGAT INLET TO LITTLE EGG INLET
OCEAN COUNTY, NEW JERSEY
BEACHFILL

**CROSS SECTIONS**
**STA. 406+55.32 TO STA. 443+20.96**

Sheet reference number:
XXXXX
Sheet 30 of 50