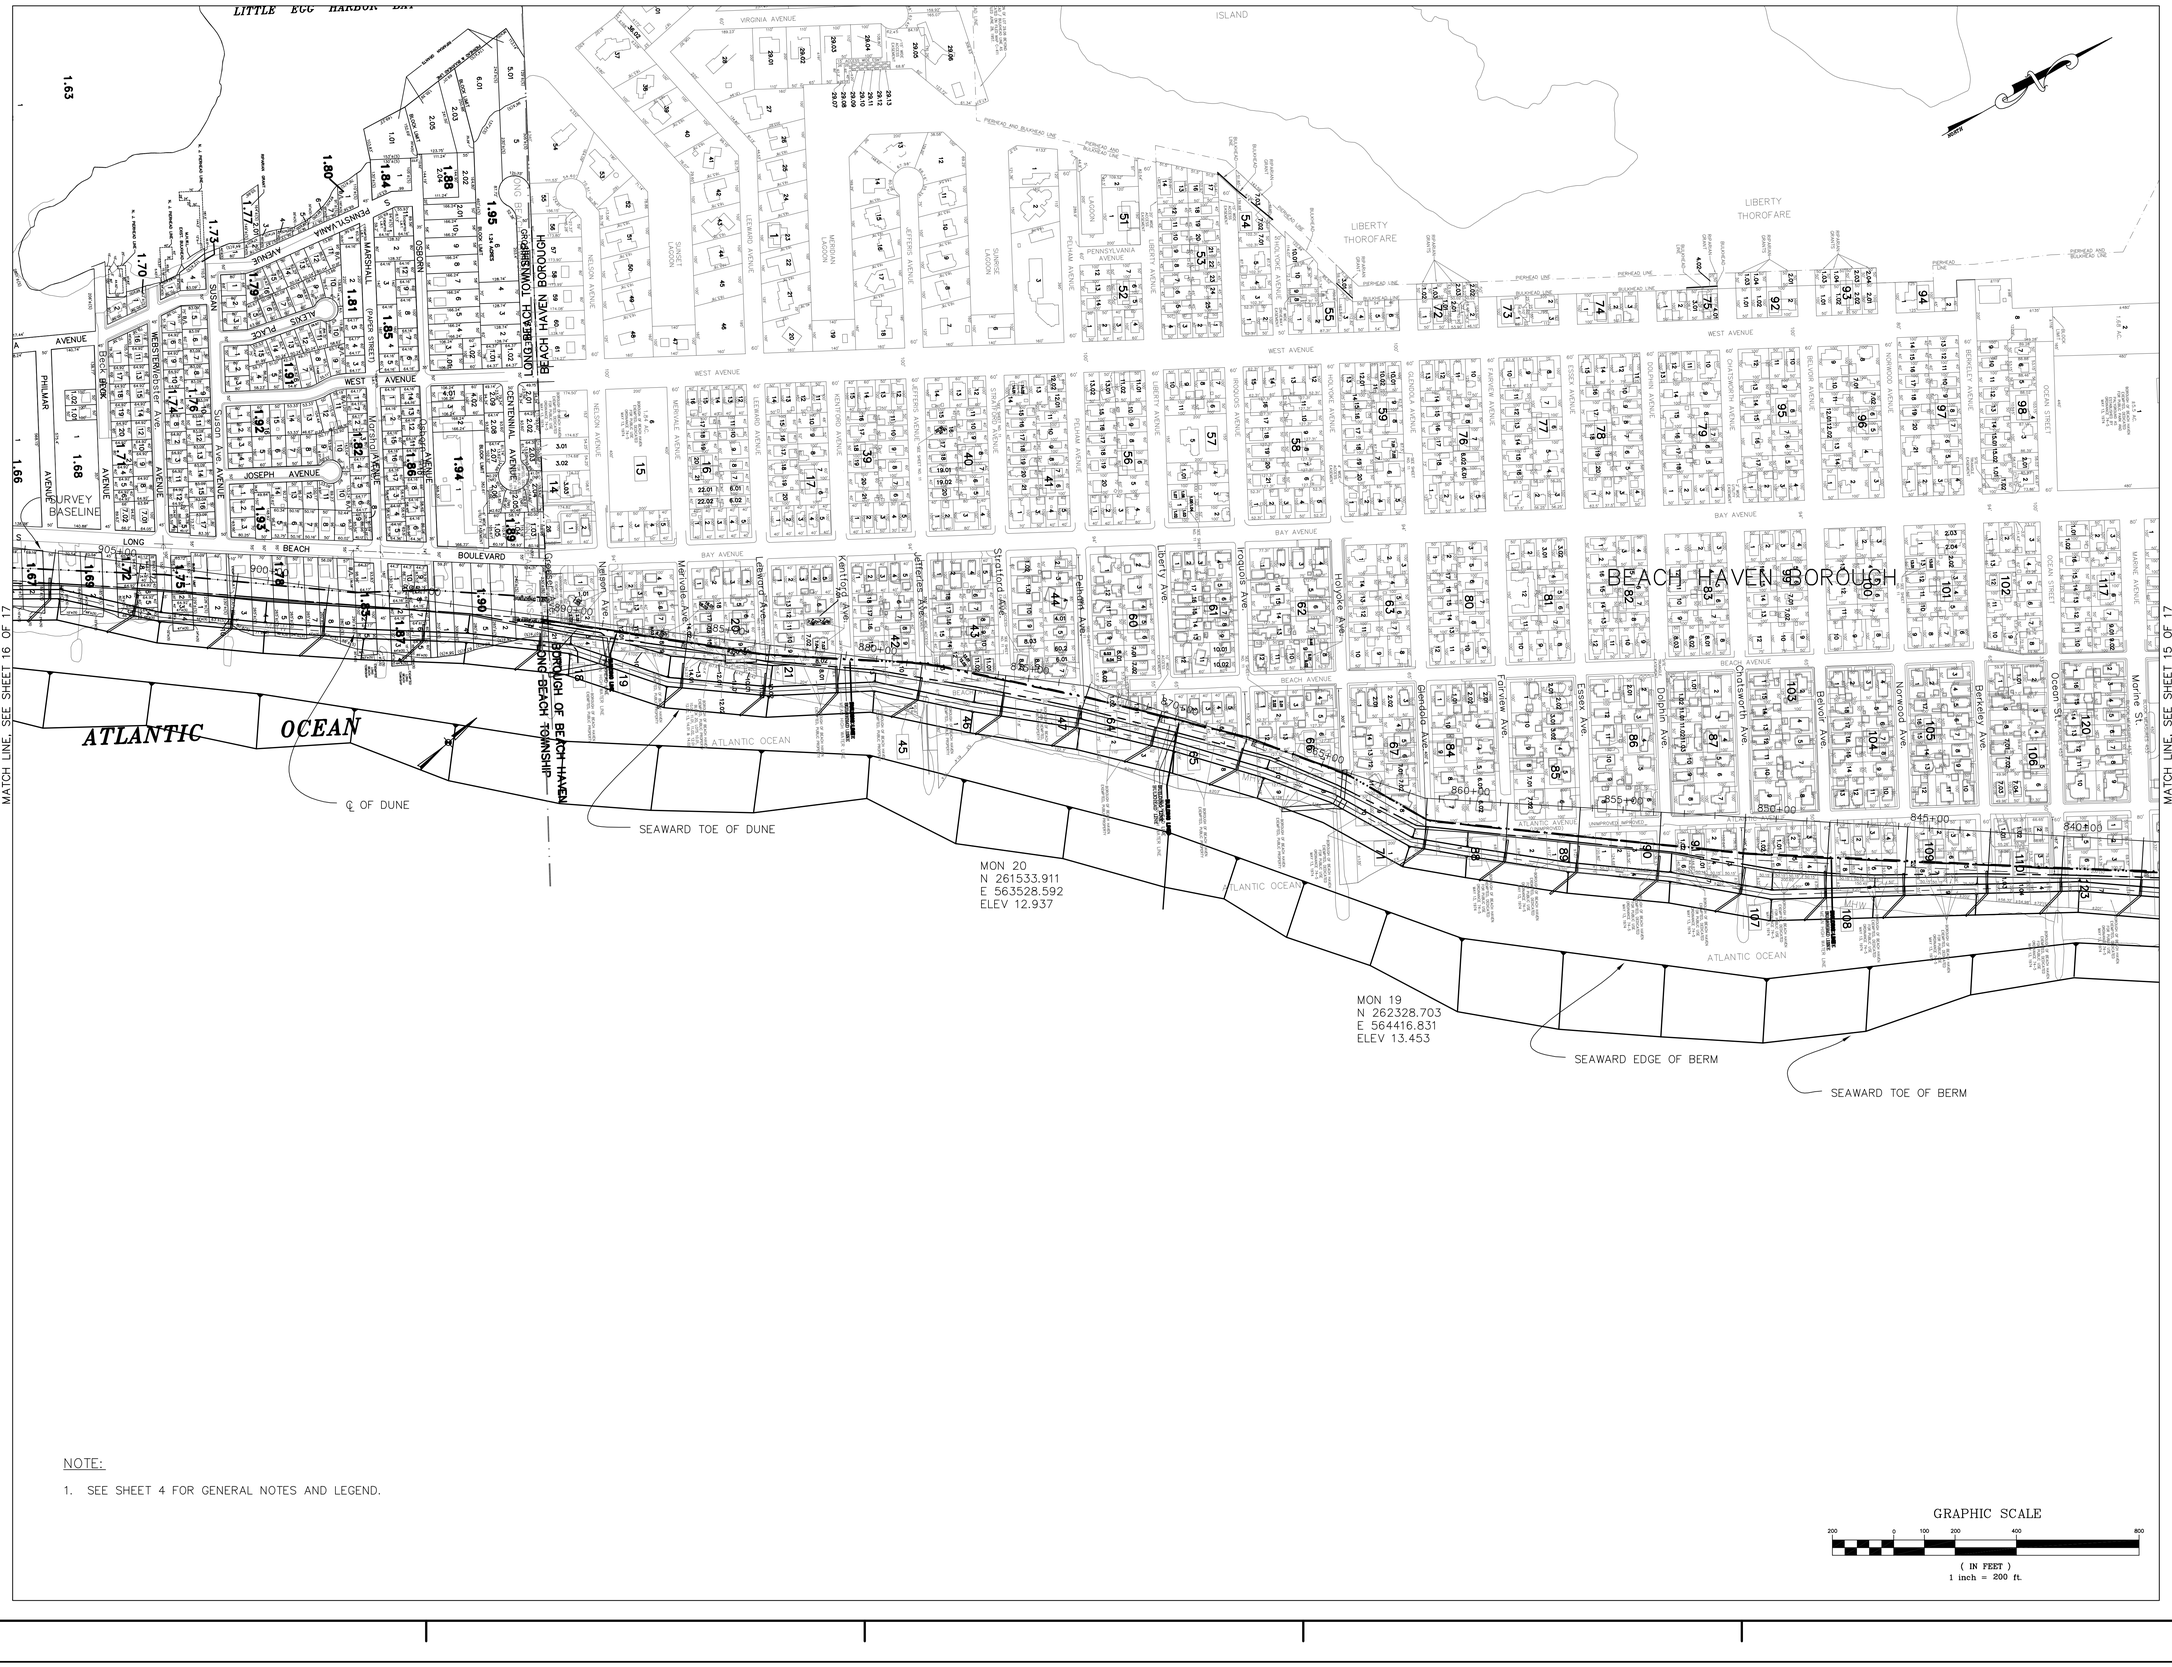

NOTE:

1. SEE SHEET 4 FOR GENERAL NOTES AND LEGEND.

GRAPHIC SCALE

200 0 100 200 400 800

(IN FEET)
1 inch = 200 ft.

US Army Corps of Engineers
Philadelphia District

Mark	Description	Date	Appr

Rev.	Date: OCT/31/2006	Designed by: LAM	Drawn by: LAM	Submitted by: ATR Chief, Arch. Branch
	IFB W912BU-06-B-0000	Chkd by: DCL	Reviewed by: CPC	
	Drawing code:			
	File name: 6230005.dgn Plot date: Plot scale: 1in to 1 ft			

U.S. ARMY ENGINEER DISTRICT, PHILADELPHIA
CORPS OF ENGINEERS
PHILADELPHIA, PENNSYLVANIA

FEASIBILITY STUDY PLANS

BARNEGAT INLET TO LITTLE EGG INLET
OCEAN COUNTY, NEW JERSEY
BEACHFILL

PLAN
STATION 837+50 TO 908+50

Sheet reference number:
XXXXX
Sheet 16 of 50