REVISION HISTORY				
ZONE	REV	DESCRIPTION	DATE	APPROVED

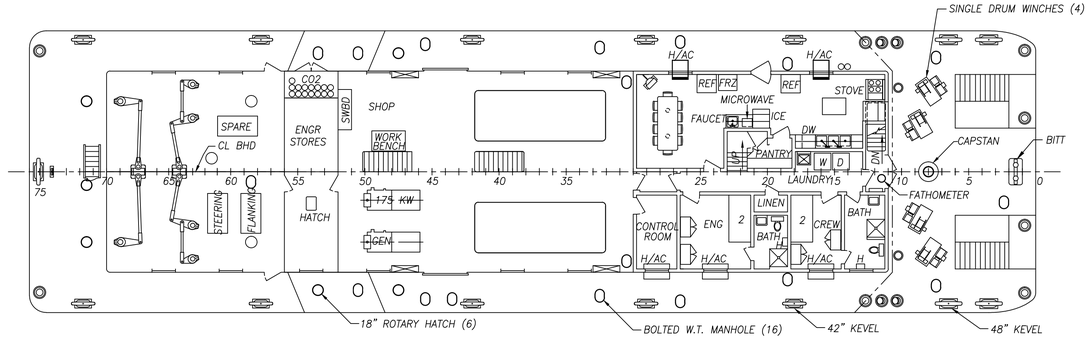

MAIN DECK PLAN

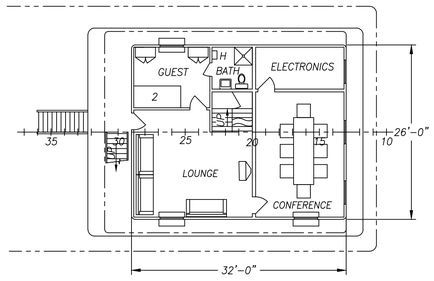

THIRD DECK PLAN

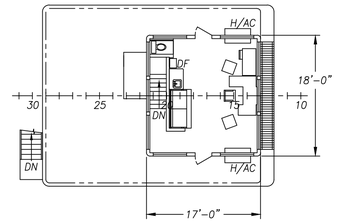

PILOTHOUSE PLAN

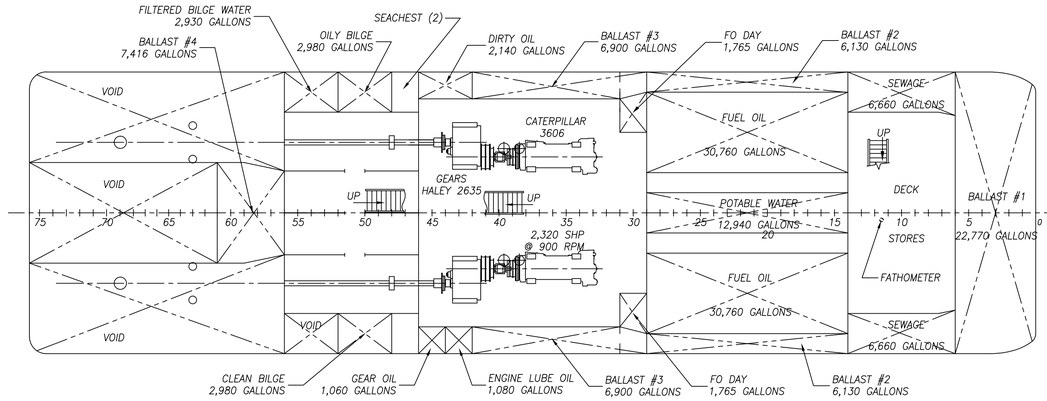

HOLD PLAN

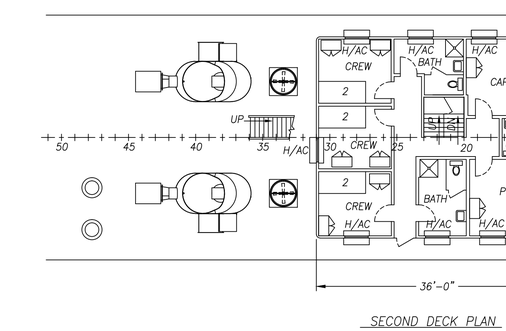

SECOND DECK PLAN

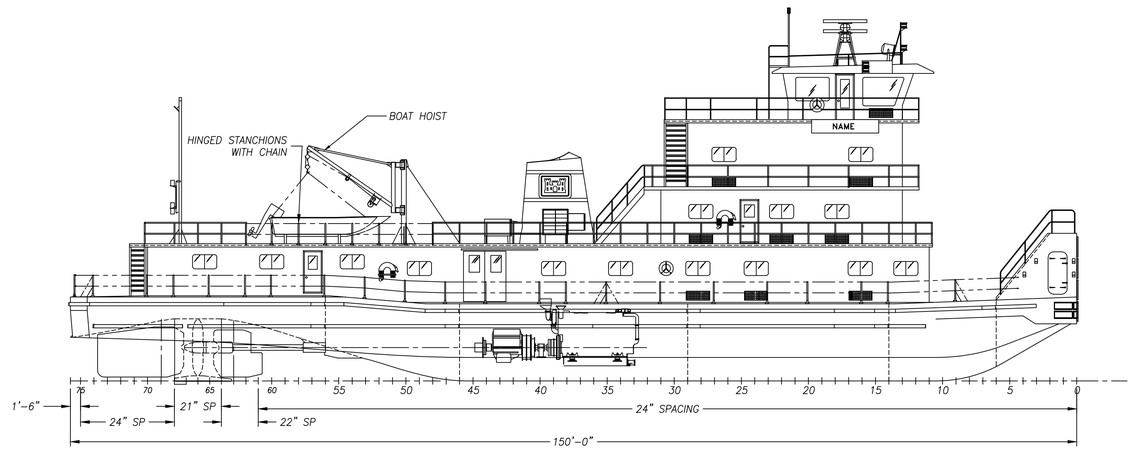

ELEVATION

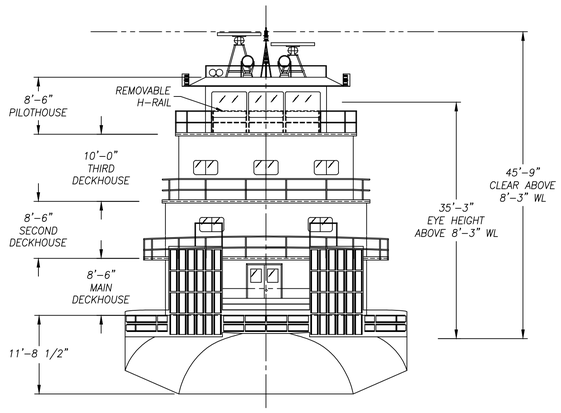

LENGTH CLASS	150'-0"
BEAM	42'-0"
DEPTH	11'-6"
DRAFT	8'-3"

NOTE: MOLDED DIMENSIONS

THIS PRINT IS THE PROPERTY OF JEFFBOAT THE INFORMATION CONTAINED HEREIN IS CONFIDENTIAL AND NOT TO BE TRACED, REPRODUCED OR USED IN ANY MANUFACTURING PROCESS WITHOUT WRITTEN PERMISSION FROM THE OWNER.

DRAWN BY AML DATE 10/28/98
CHK'D BY JDD DATE 10/29/98
APP'D BY SB DATE 1-20-99
JEFFBOAT SB DATE 1-20-99
COR _____ DATE _____
ISSUE DATE 1-20-99
CONTRACT DACW61-98-C-0024

FILE D215011A.DWG

JEFFBOAT LLC
1030 E MARKET STREET
JEFFERSONVILLE IN 47130

TITLE
GENERAL ARRANGEMENT
&
OUTBOARD PROFILE

SIZE	PROJECT NO	DWG NO	REV
D	2339	559-D215-01	A

SCALE 3/32"=1' SHEET 1 OF 1

DIST.	NO.	REV.	DATE	DIST.	NO.	REV.	DATE	DIST.	NO.	REV.	DATE
1	1	A	2/23/00								
3	1	A	2/23/00								

DESIGN NO. TD 150-42-203

SCALE 3/32"=1'
DRAWN BY AML DATE 10/28/98
CHK'D BY JDD DATE 10/29/98
APP'D BY _____ DATE _____

HULL NO. 98-2646
JOB NO. 5646
COST ITEM 010
CONTRACT NO. ----------
BILL OF MATERIAL - - - -
DRAWING NO. B-15502
REV A

98\TD\5646\D215011